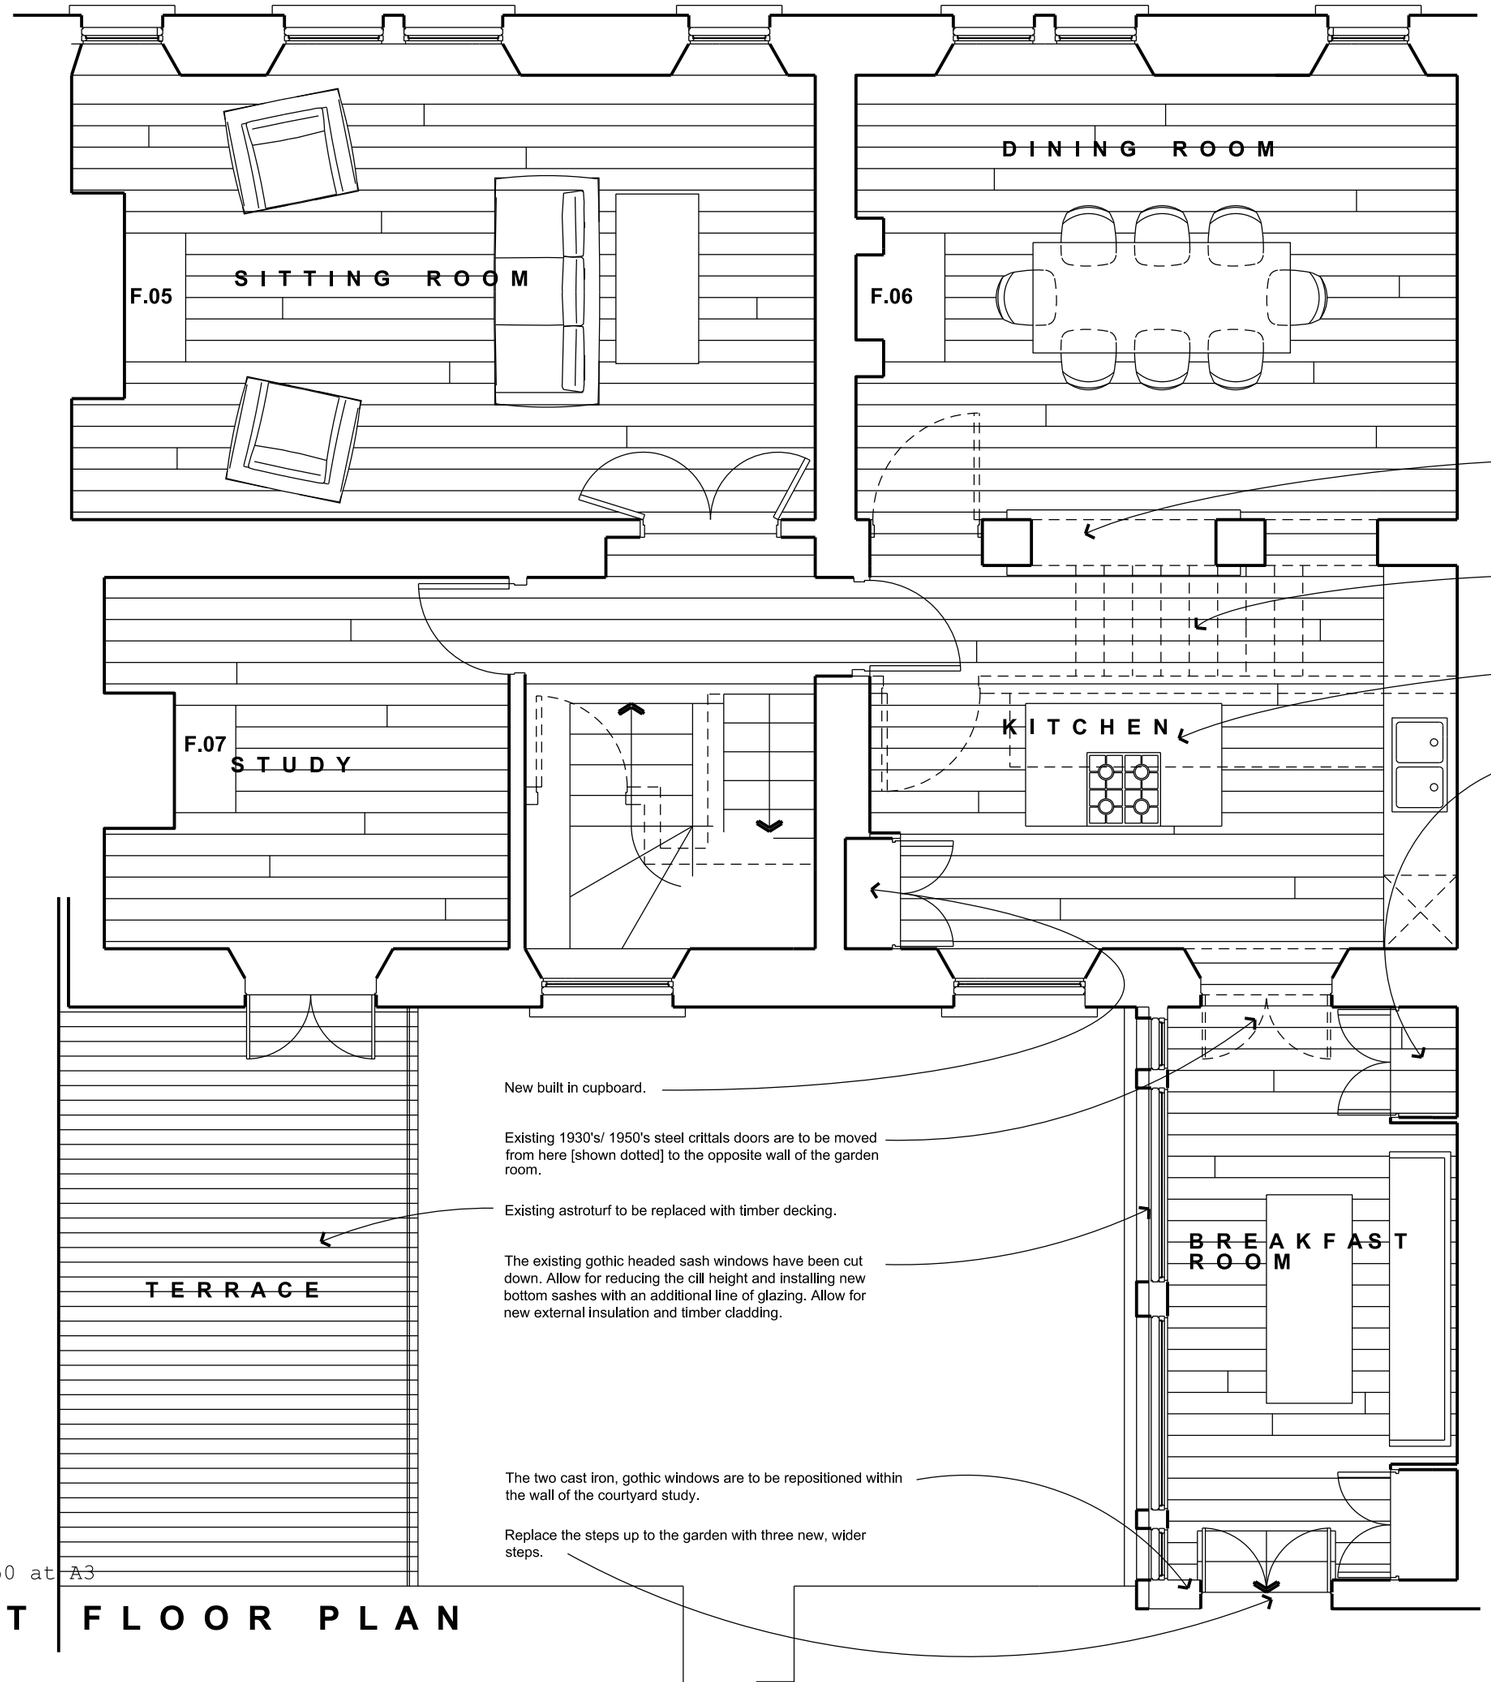

All the sash windows are fitted with poor quality secondary double glazing to be replaced and the sash windows themselve refurbished.

All the existing areas of floorboarding are to be repaired with new sections to match as needed. These are to be lightly sanded and sealed.

New structural openings in this wall. Note this wall occupies the position of the original stair well demolished when the two houses were joined and so this wall is mostly plasterboard partition.

Take out the modern internal partitions and staircase shown dotted.

Allow for fitting out the new kitchen.

New built in cupboards.

Scale 1 : 50 at A3

FIRST FLOOR PLAN

REV	DATE	NOTES	INIT.

CLIENT / PROJECT

7 - 9 WOOLLEY STREET BRADFORD ON AVON

DRAWING TITLE

PROPOSED FIRST FLOOR PLAN

STATUS PLANNING

DATE	DRAWN	CHECK	SCALE @ A3
20.11.21	HW	HW	1:50

PROJECT NUMBER	UNIT / BLOCK	CI / SFB CODE	TYPE & NUMBER	REVISION LETTER
1048			1103	-

0 1 2 3

SCALE IN METRES @ 1:50

BCA
BATH CONSERVATION ARCHITECTS
12 LOWER STREET T: 01373 830168
R O D E BA11 6PU W: www.bathconservationarchitects.com