**Location Plan**

Site Address: **Easting: 420545 Northing: 136671**

PlanningPortal

Date Produced: **31-Aug-2023**

Scale: **1:2500 @A4**

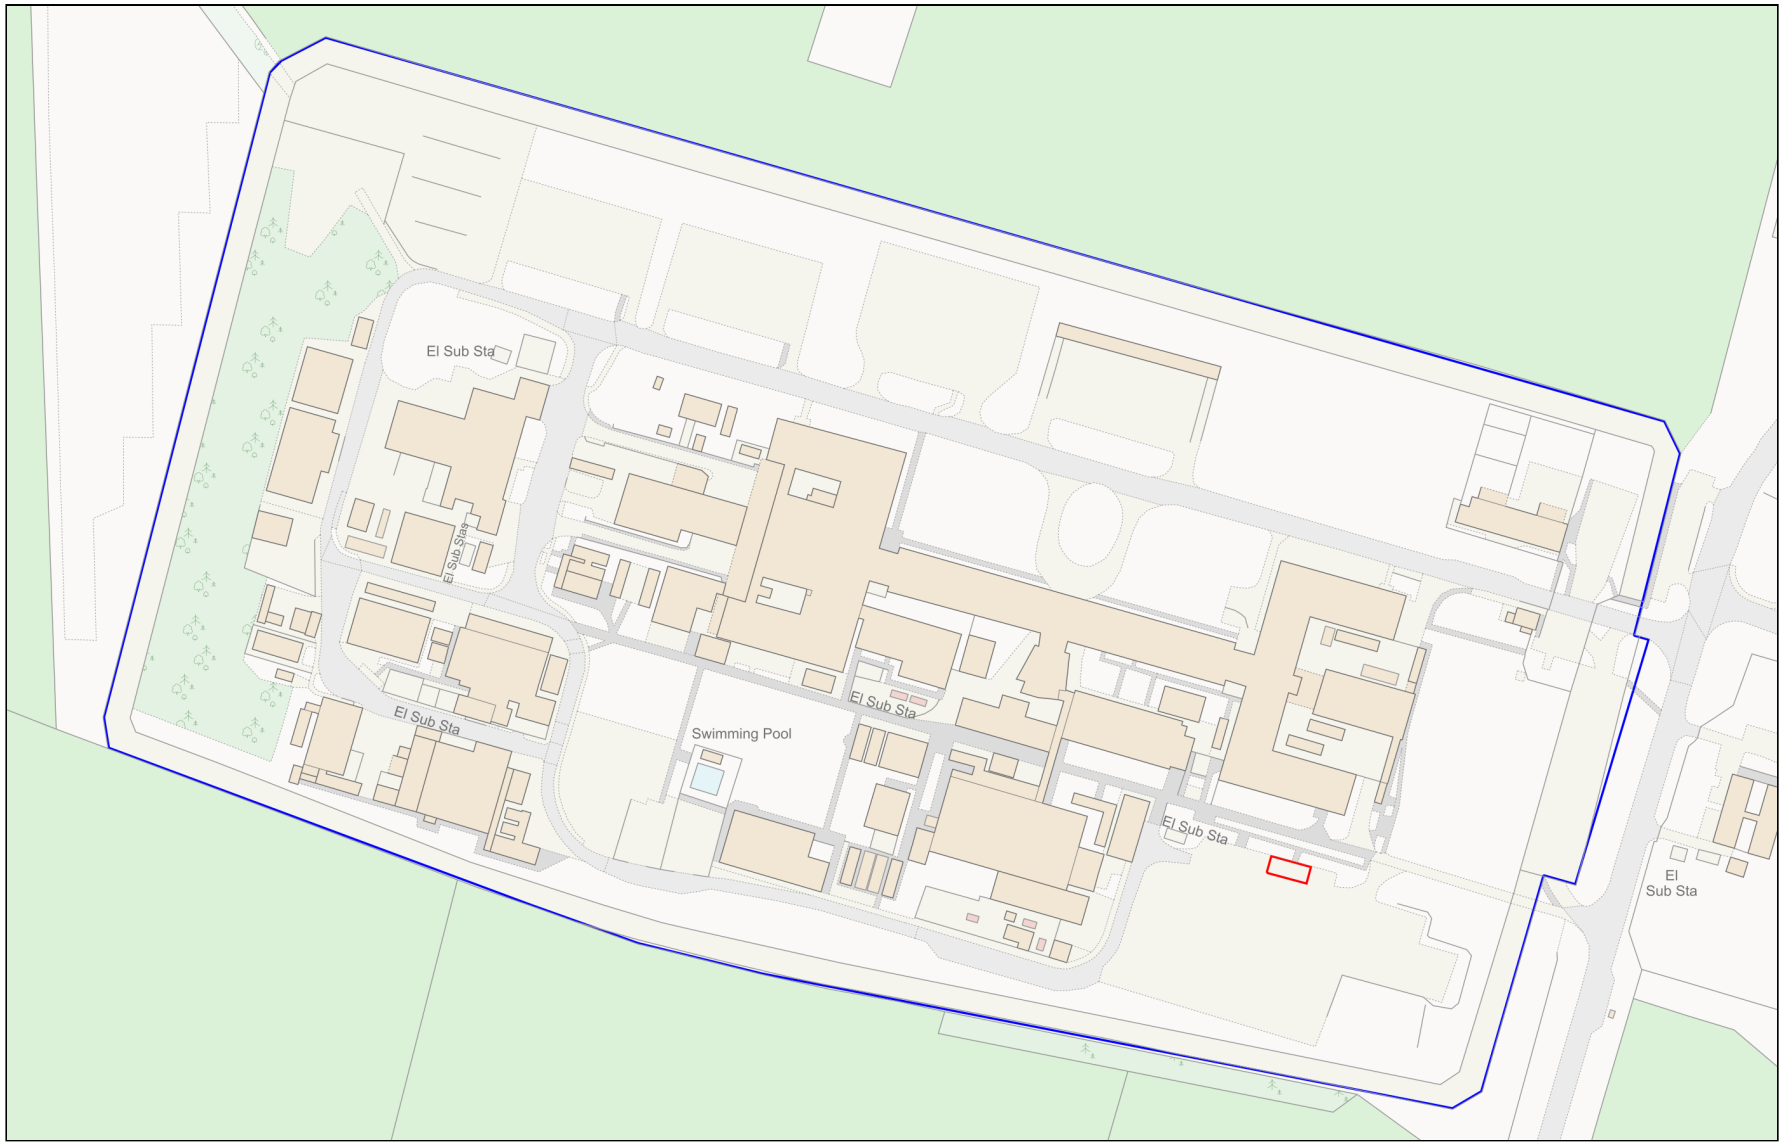


0 100

Metres

Planning Portal Reference: **PP-12029003v2**

Powered By TerraQuest

© Crown copyright and database rights 2023 OS 100042766