COPYRIGHT © H-B Designs Limited

THIS DRAWING SHOULD NOT BE USED TO CALCULATE AREAS FOR THE PURPOSES OF VALUATION. DO NOT SCALE THIS DRAWING. ALL DIMENSIONS TO BE CHECKED BY MANUFACTURING AND SUCH DIMENSIONS TO BE THEIR RESPONSIBILITY. ALL WORK MUST COMPLY WITH RELEVANT BRITISH STANDARDS AND BUILDING REGULATIONS. DRAWING ERRORS AND OMISSIONS TO BE REPORTED TO H-B Designs Ltd.
IF THERE IS ANY CONFLICTING INFORMATION OR CONFUSION IN ANY ITEM, QUERY BEFORE PROCEEDING.

0m 1m 2m 3m 4m 5m 6m 7m 8m 9m 10m 11m 12m 13m 14m 15m 16m 17m 18m 19m 20m

Scale bar 1 : 100

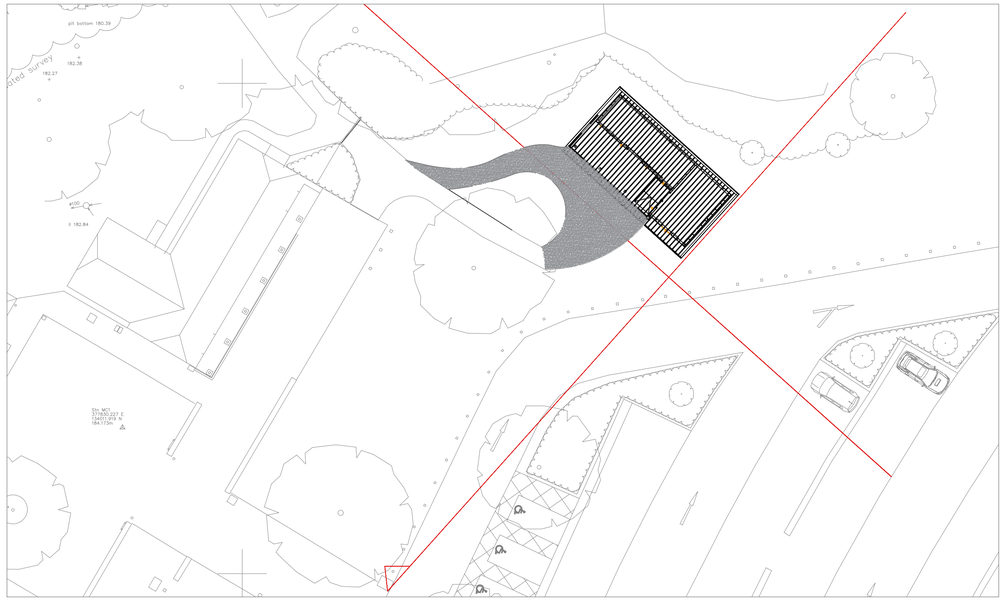

Section Line Site Plan – Scale 1:250

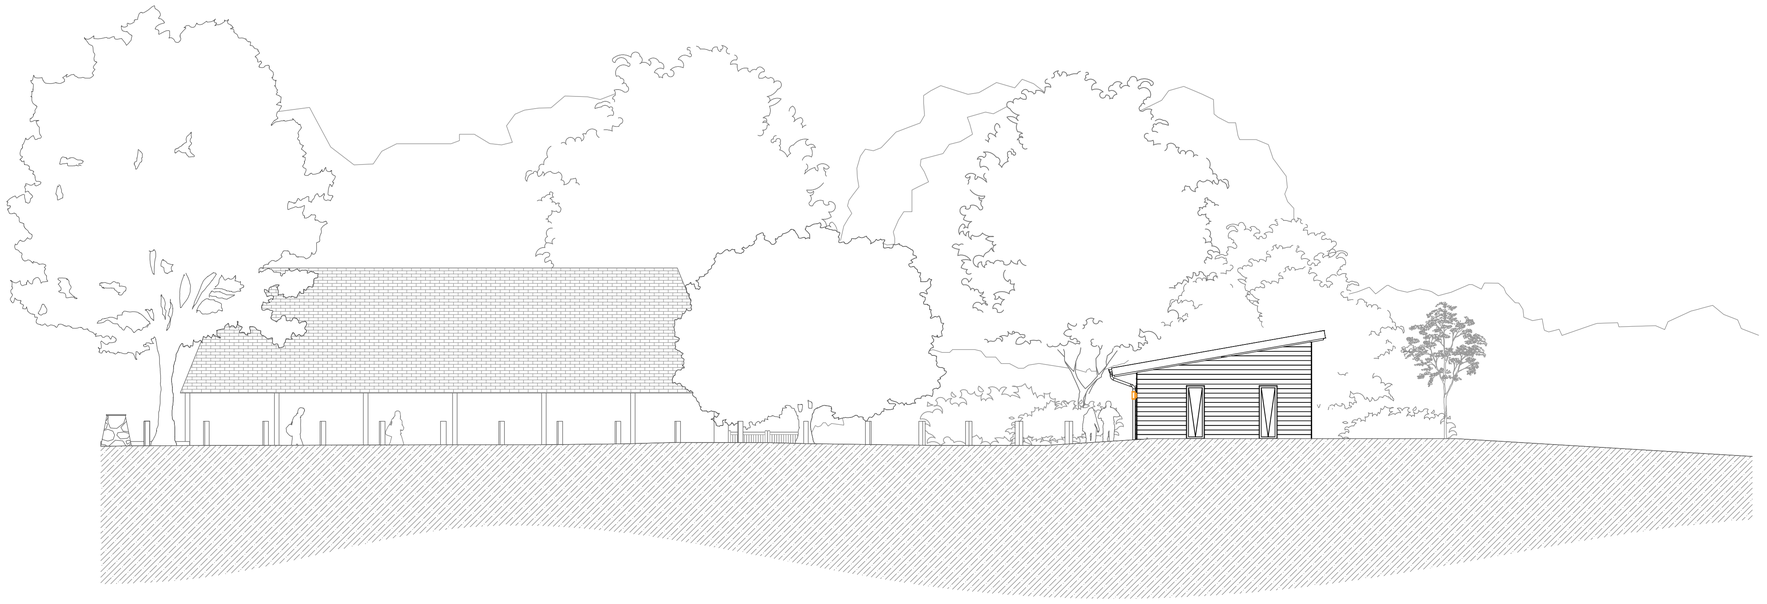

North East – South West Site Section – Scale 1:100

H-B DESIGNS

www.hbdesigns.co.uk
team@hbdesigns.co.uk
tel. 01380 840 819

REV	BY	DESCRIPTION	DATE
-	-	-	dd/mm/yyyy

DRAWINGS NOTES

PURPOSE : For Information

PROJECT
Stourhead Accessibility Hub

CLIENT
Stourhead National Trust

TITLE
North East- South West Site Section

DRAWN BY	CHECKED BY	DATE
CHB	THB	31/07/23

SCALE (@A1)	PROJECT NUMBER
As Indicated	276NTSH

JOB N° / DRG N° / SHEET / REV
276NTSH_HB_00_ZZ_DR_A_0003