COPYRIGHT © H-B Designs Limited

THIS DRAWING SHOULD NOT BE USED TO CALCULATE AREAS FOR THE PURPOSES OF VALUATION. DO NOT SCALE THIS DRAWING. ALL DIMENSIONS TO BE CHECKED BY MANUFACTURING AND SUCH DIMENSIONS TO BE THEIR RESPONSIBILITY. ALL WORK MUST COMPLY WITH RELEVANT BRITISH STANDARDS AND BUILDING REGULATIONS. DRAWING ERRORS AND OMISSIONS TO BE REPORTED TO H-B Designs Ltd.
IF THERE IS ANY CONFLICTING INFORMATION OR CONFUSION IN ANY ITEM, QUERY BEFORE PROCEEDING.

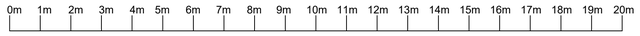

Scale bar 1 : 100

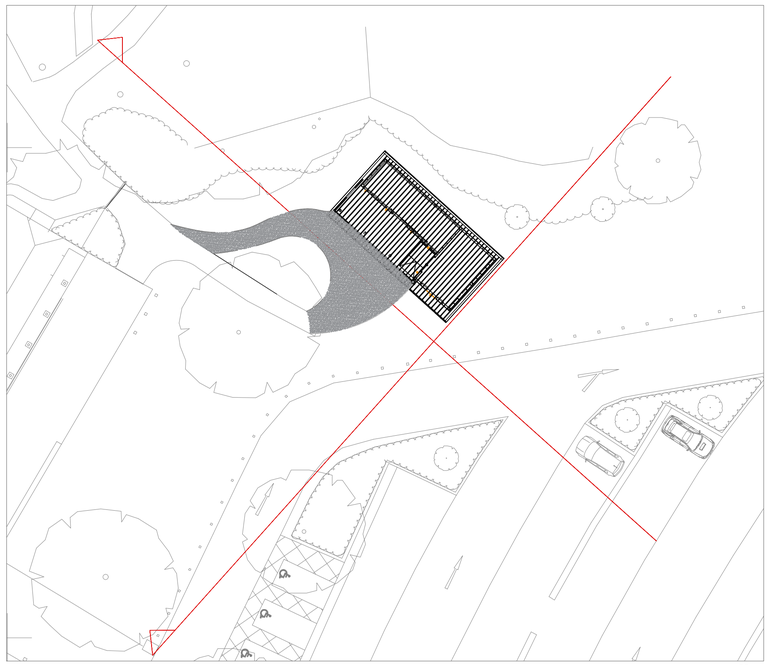

Section Line Site Plan – Scale 1:250



South East – North West Site Section – Scale 1:100

H-B DESIGNS
www.hbdesigns.co.uk
team@hbdesigns.co.uk
tel. 01380 840 819

REV	BY	DESCRIPTION	DATE
-	-	-	dd/mm/yyyy

DRAWINGS NOTES

PURPOSE : For Information

PROJECT
Stourhead Accessibility Hub

CLIENT
Stourhead National Trust

TITLE
South East- North West Site Section

DRAWN BY	CHECKED BY	DATE
CHB	THB	31/07/23

SCALE (@A1)	PROJECT NUMBER
As Indicated	276NTSH

JOB N° / DRG N° / SHEET / REV
276NTSH_HB_00_ZZ_DR_A_0004