* This drawing is copyright of Openplanman©. All rights reserved. Do not scale this drawing. Check all dimensions on site. This drawing is only to be used on the site for which designed. All materials specified are subject to confirmation on site prior to works commencing.

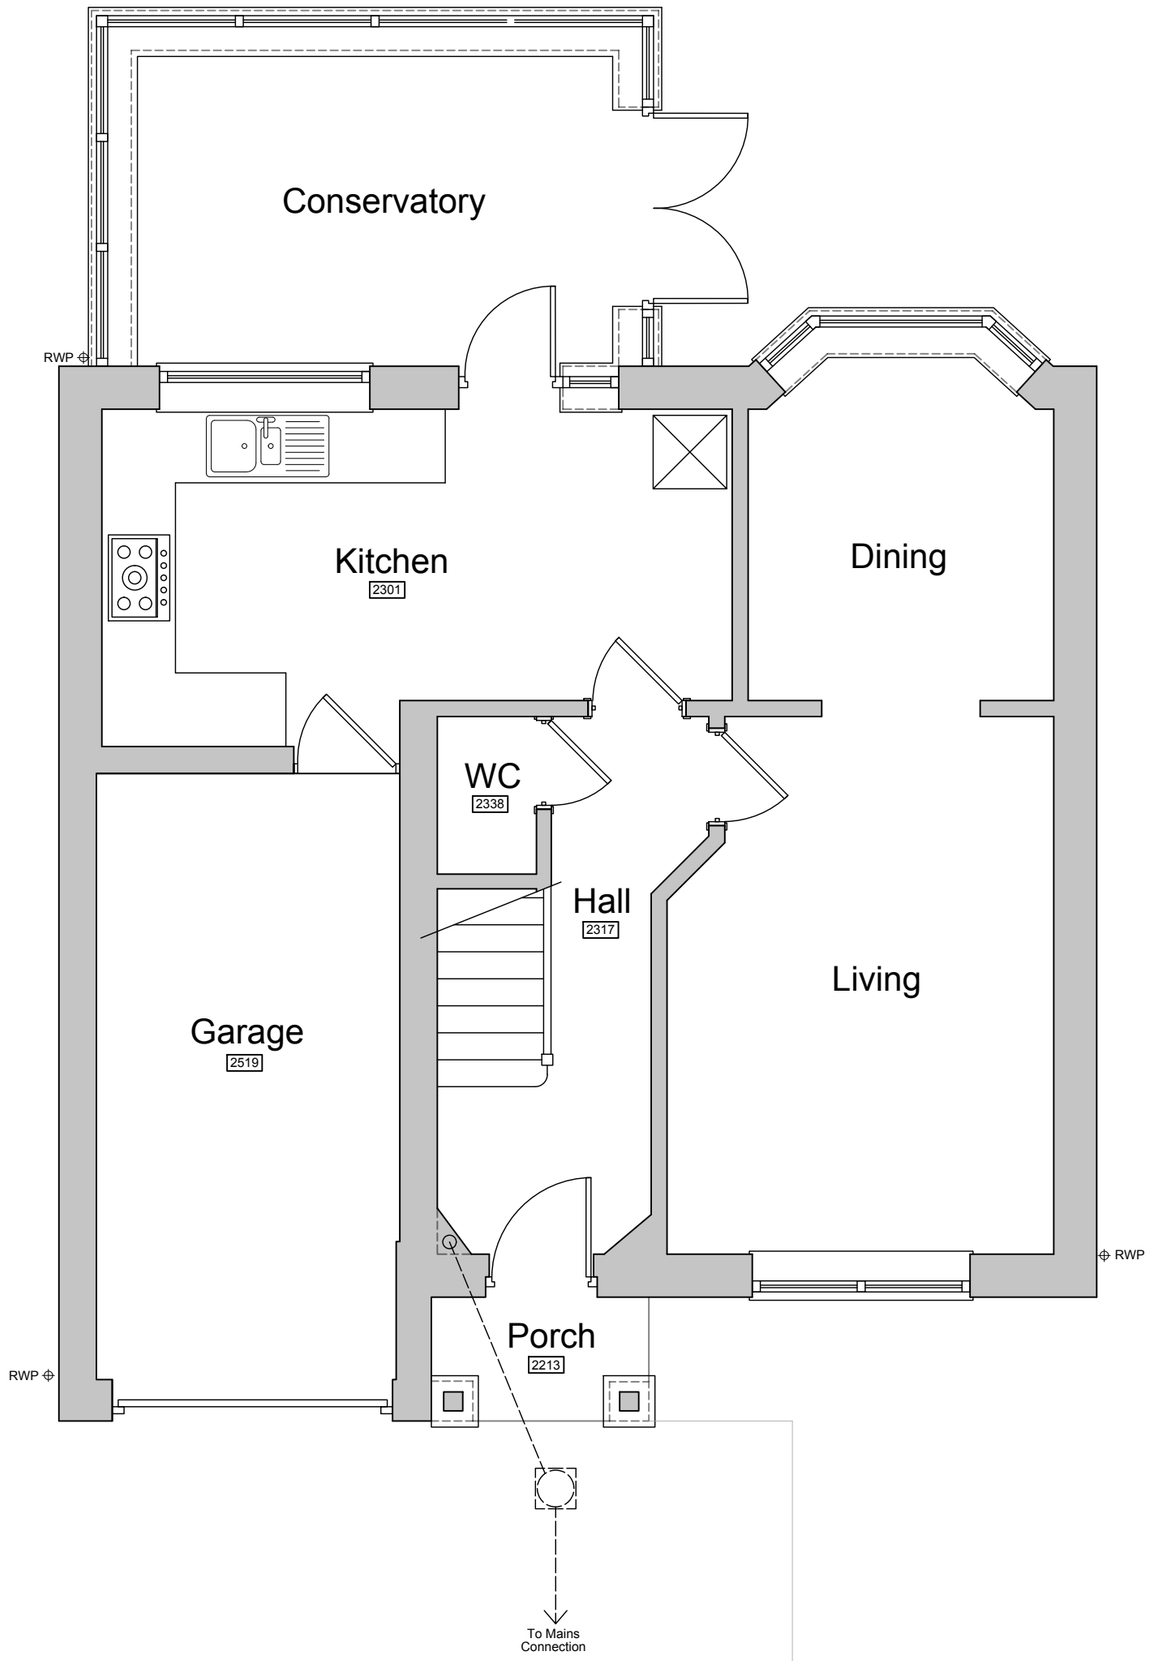

1:50 1m 2m 3m

For Planning

Rev.	Description.	Date.	Initial.

OPEN PLAN MAN® DESIGNlimited

18 Bewley Crescent
Lacock
Wiltshire
SN15 2PL

info@opmdesign.co.uk

Client: Mr H. Eskriett

Project: Proposed Front Infill Extension & Garage Conversion
44 Sutherland Crescent, Chippenham, SN14 6RS

Drawing Title: Existing Ground Floor Plan

Scale: 1:50 @ A3 | Date: June 23 | Drawn: AJ | Checked: JLG

Drawing No: ESC/23/100 | Revision: -