DRAWING NO.

2273/1



EXISTING FRONT ELEVATION

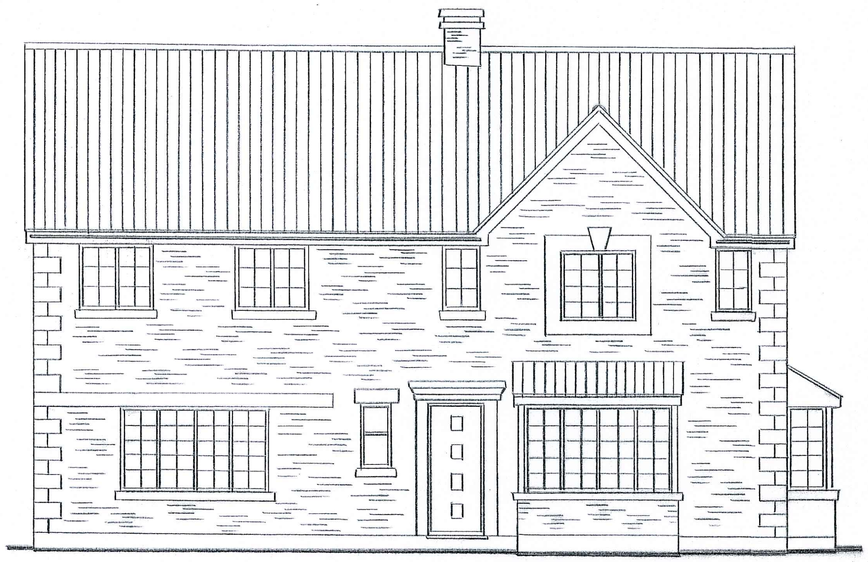

PROPOSED FRONT ELEVATION

SITE PLAN 1:1250

12, Hyde Road, Royal Wootton Bassett, Wiltshire, SN4 8GA

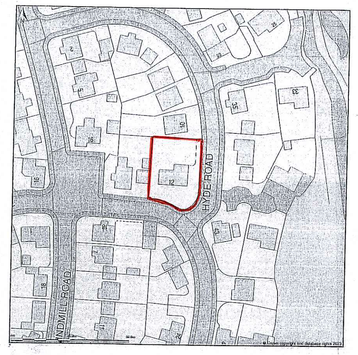

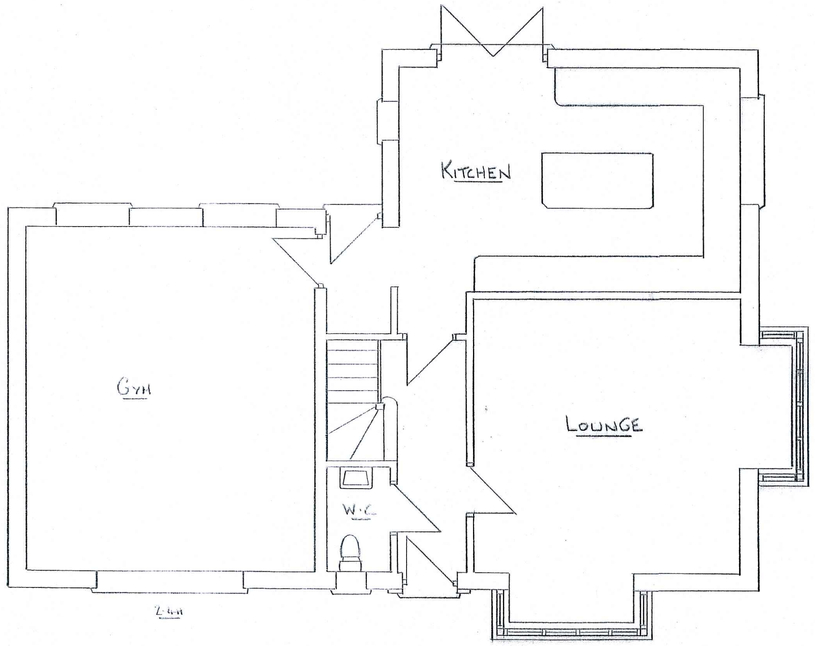

PROPOSED GROUND FLOOR

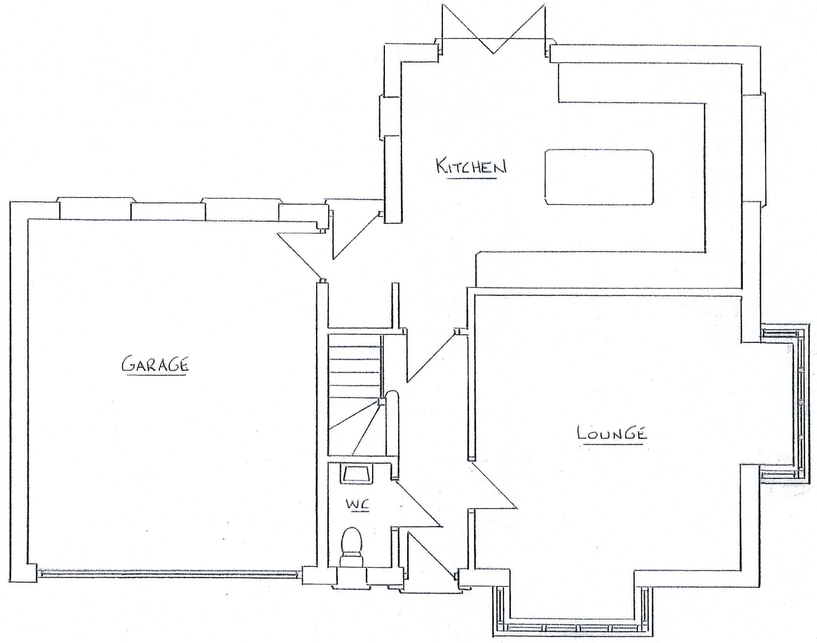

EXISTING GROUND FLOOR

BLOCK PLAN 1:500

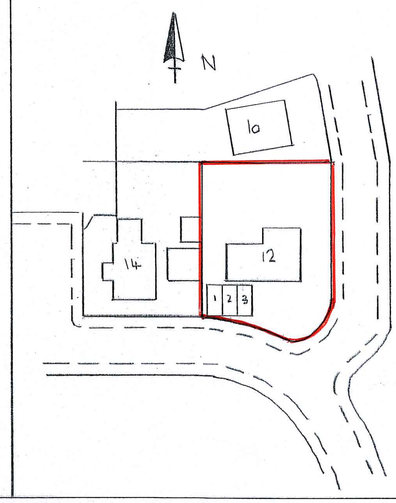

SCALE 1:100

0 1 2 3 4 5 6 7 8 9 10m

SCALE 1:50

SCALE 1:500

0 10m 30m

NIGEL PACKER
DESIGN TEAM
TEL.NO. 07906 141845
email: nigelpacker@ymail.com

SCALE. 1:50

DATE. AUG 2023

DESCRIPTION. PROPOSED GARAGE CONVERSION AT 12 HYDE ROAD R.W.B FOR MR A. DOGGETT

DRAWING NO. 2273/1

DRAWING SIZE A1