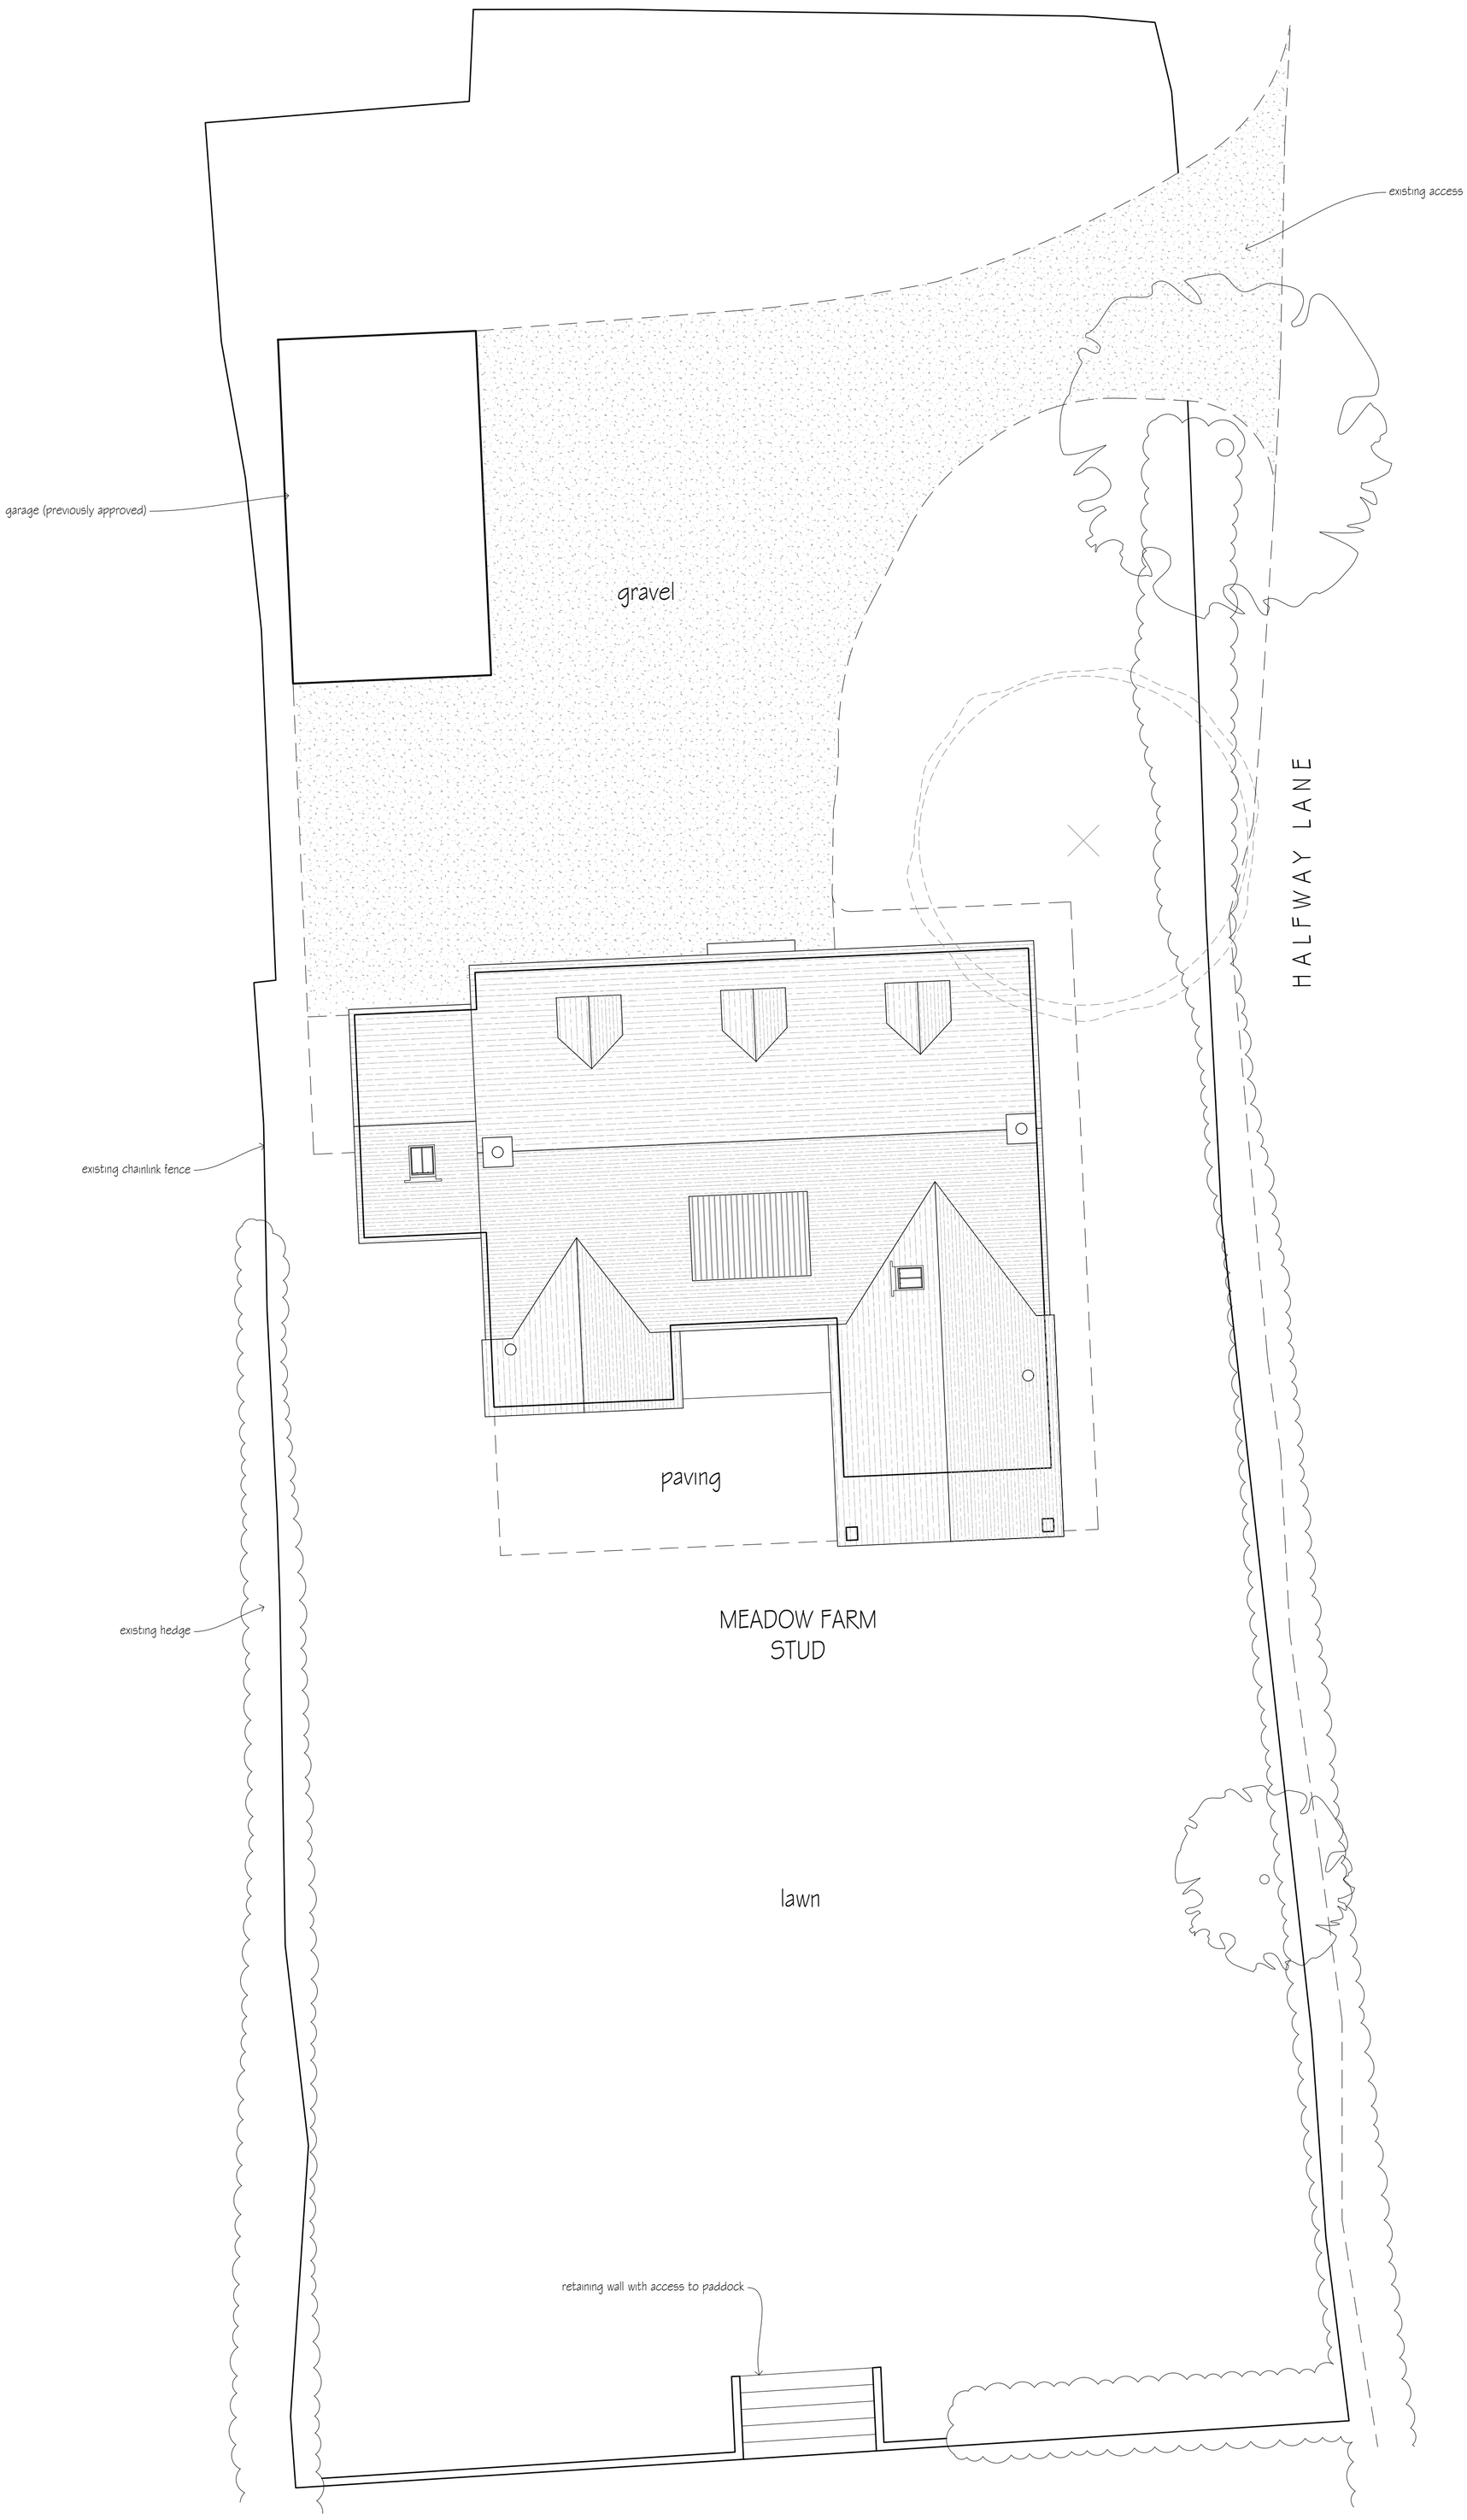

0m 1m 2m 3m 4m 5m

revisions initial date

Contractors, Sub Contractors and Suppliers are to check all relevant dimensions and levels of site and buildings before commencing any shop drawings or building work.

This drawing is copyright and may not be reproduced in any part of form without the written consent of Fowler Architecture and Planning

project
MEADOW FARM STUD
Ramsbury

planning

drawing
Design Scheme Site Plan

scale	drawn by	date
1:100 @A1	BL	August 2023

230317 - 02	-
drawing no	rev

FOWLER ARCHITECTURE & PLANNING

39 High Street
Pewsey
Wiltshire
SN9 5AF

tel (01672) 569444
fax (01672) 569488
enquiries@faap.co.uk