
Spring Cottage

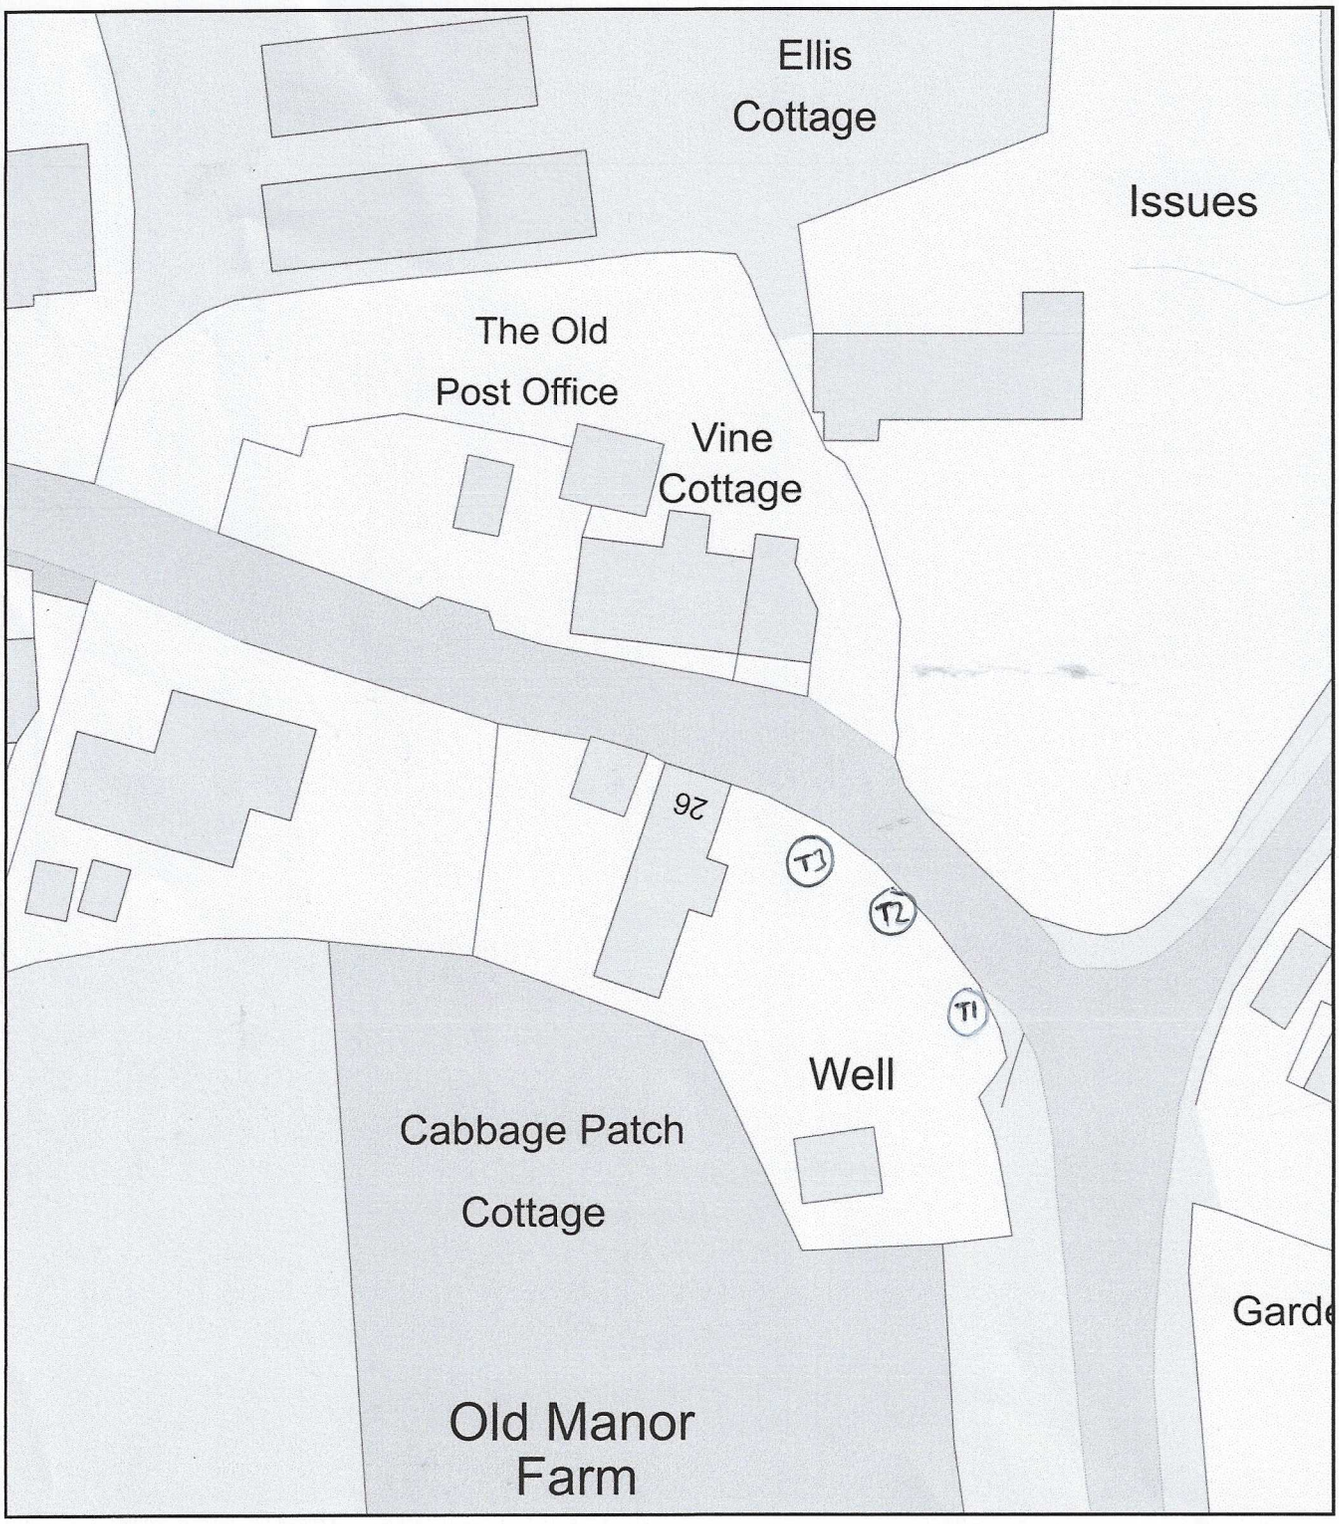

0 20
Metres

N

ReQuestaPlan

Plan Produced for: Green Farm Tree Care

Date Produced: 12 Aug 2022

Plan Reference Number: TQRQM22224073834746

Scale: 1:500 @ A4

© Crown copyright and database rights 2021 OS 100042766