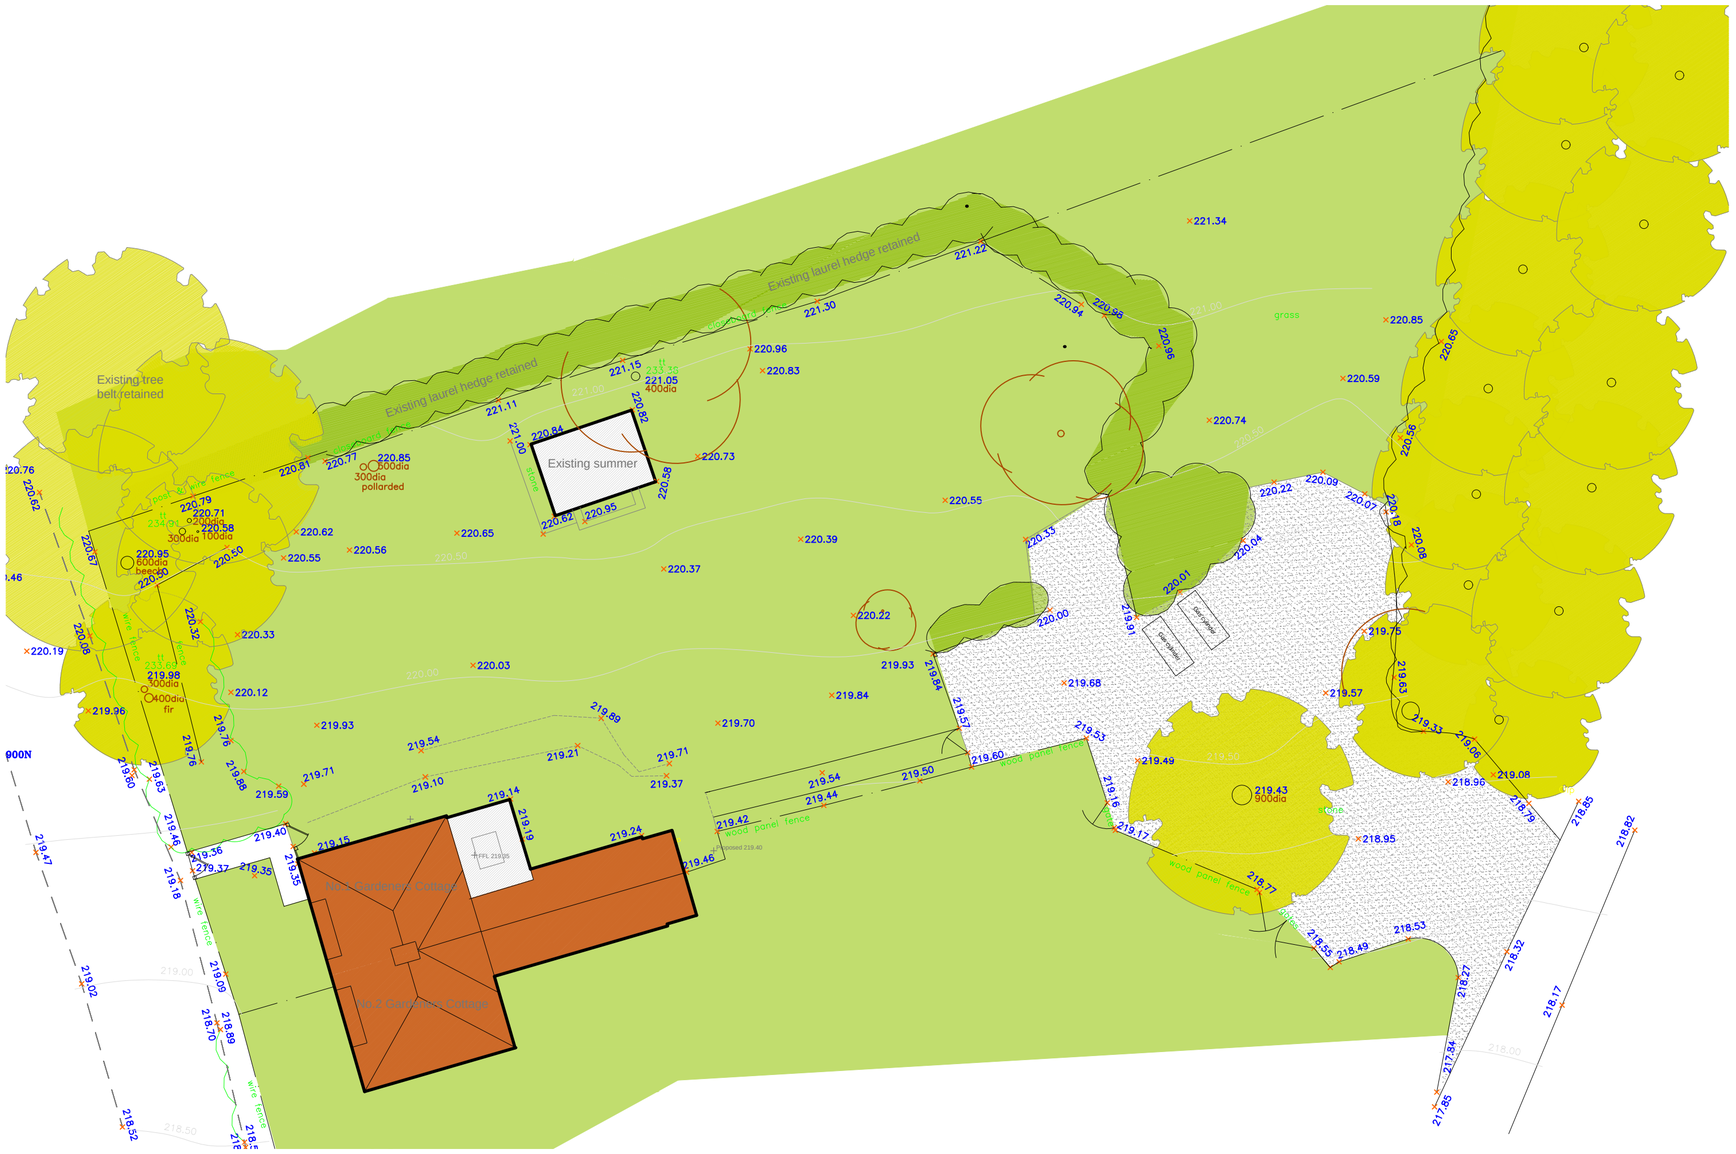


Site plan

Creation Date	July 2023

Revisions

Rev	Date	Description	By

NOTES:
1. This drawing remains the copyright of BCM
2. All dimensions and levels are to be checked on site prior to works commencing.
3. ~~Do not scale from this drawing. Use figured dimensions only.~~
4. Any discrepancies found are to be reported to the Project Manager immediately.
5. This drawing is to be read in conjunction with sub-consultants and specialists drawings.
6. CAD File name: Cottage Schemes Planning.dwg
7. If BCM logo is not in colour this is not an original drawing

10 20

1:200 Meters

PLANNING

Client	Conholt Park		
Project Name	Conholt Park, No.1 Gardeners Cottage		
Drawing Title	Site plan as existing		
Drawn By	JF		
Scale	1:200	Sheet Size	A2
Drawing No.	10775 06 Planning	Revision	

BCM
The Old Dairy
Winchester Hill
Sutton Scotney
Near Winchester
Hampshire
SO21 3NZ

t 01962 763 900
www.bcm.co.uk

BCM