## Legend

- Existing walls & columns
- Proposed brick/blockwork walls
- Proposed internal stud walls
- Items removed

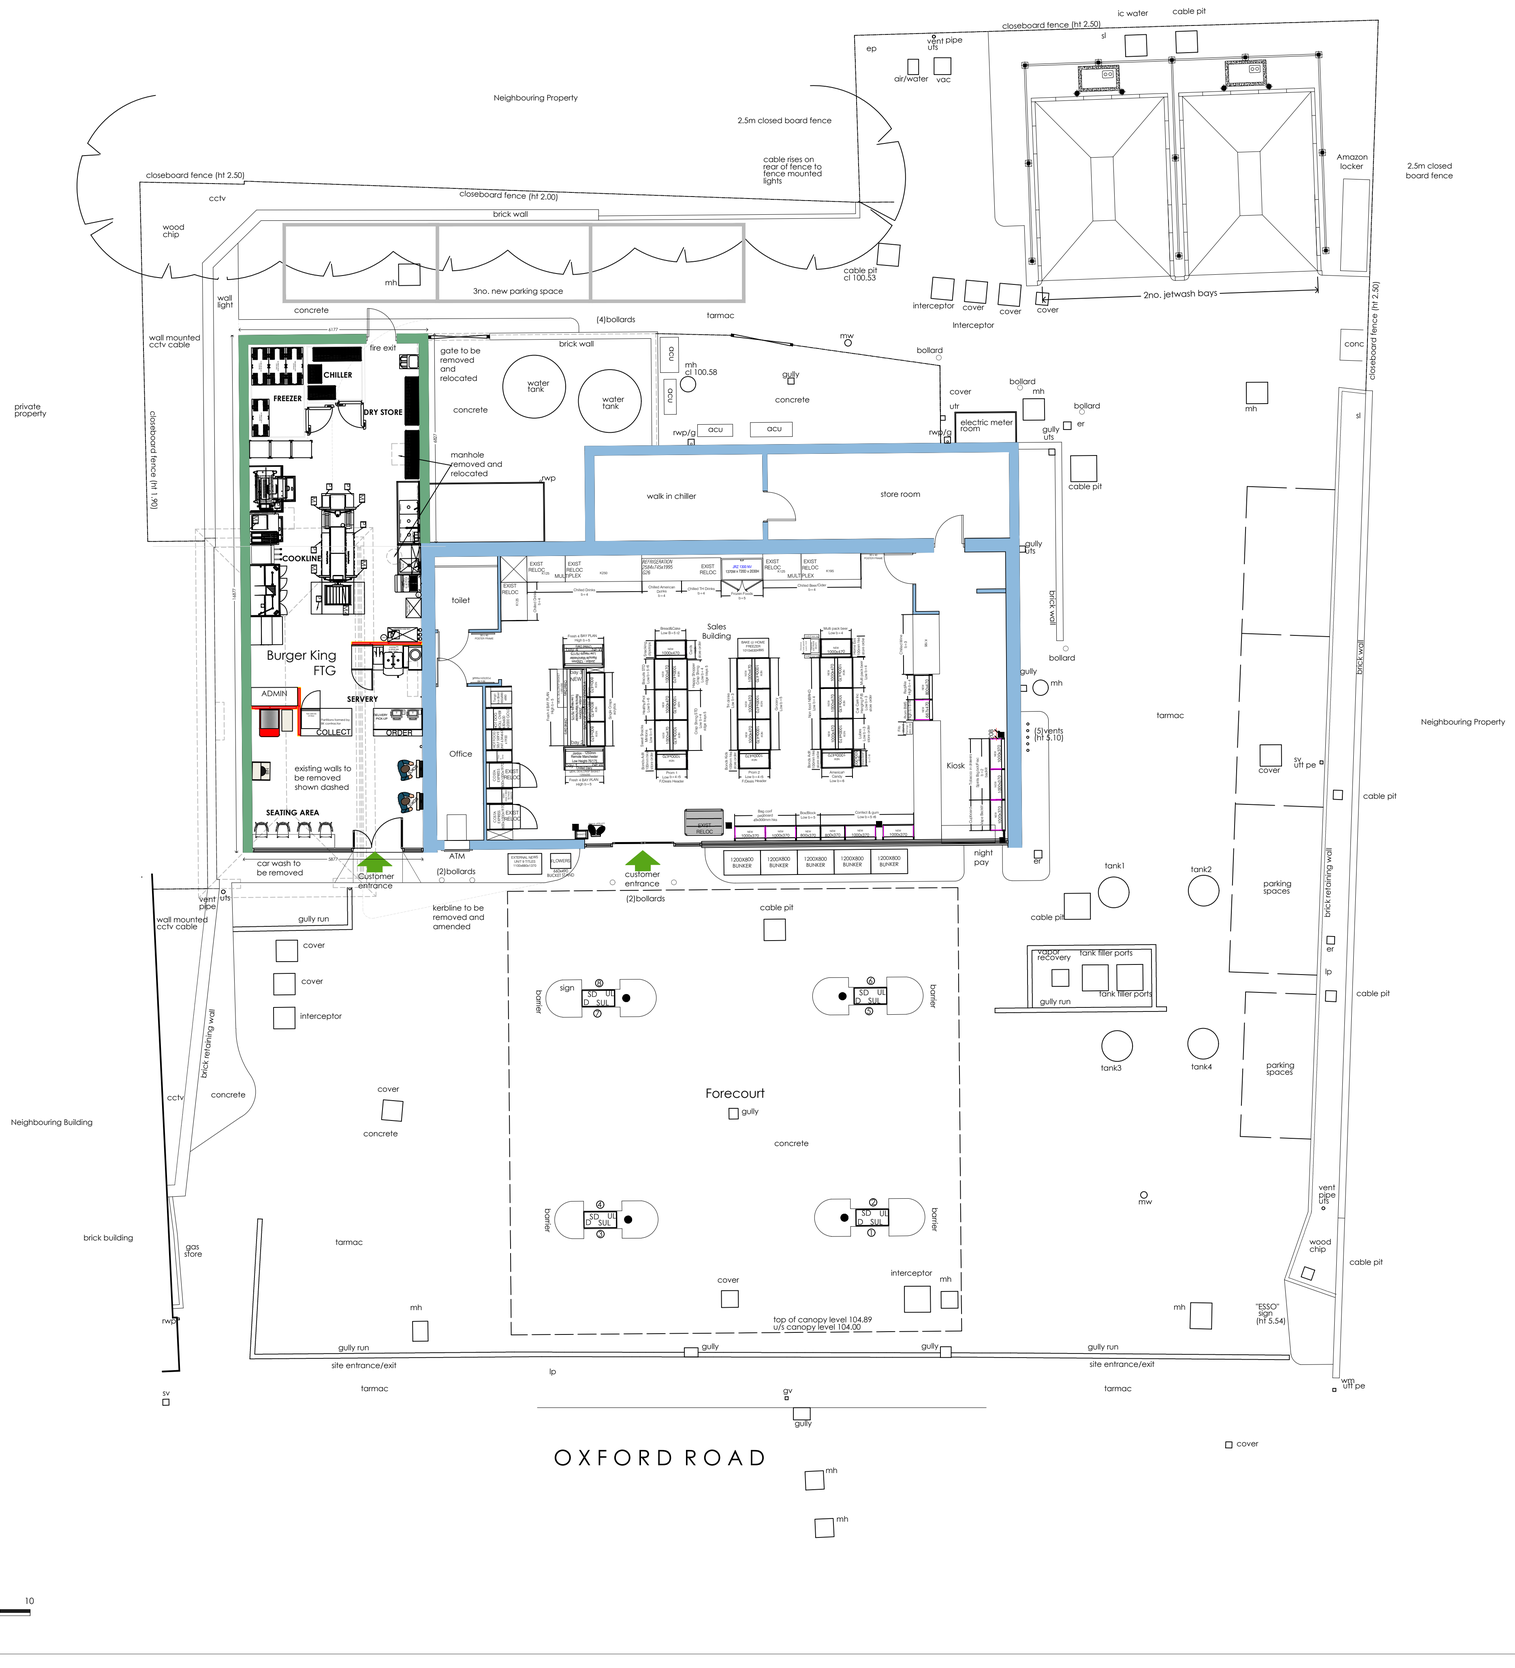


## Proposed Site Plan
## Scale 1:100

1:100 Scale Bar (Metres)
0 1 2 3 4 5 10

PLANNING

| rev | date | by | description |
|---|---|---|---|
| ~ | 17/08/23 | AF | Drawing created |

CLIENT
Gladstone Place
36-38 Upper Marlborough Road
St Albans, AL1 3UU

PROJECT LOCATION
Pippin Service Station
Oxford Road,Calne
Wiltshire, SN11 8AA

DRAWING
Proposed Site Plan


Wyeth Projects Services
The Cart Shed, Amberley Court,
Amberley Lane, Milford, Surrey,
GU8 5EB, United Kingdom
Tel: +44 (0)1483 424704
Email: enquires@wyethprojects.com


© This drawing is the copyright of WYETH PROJECTS SERVICES Ltd.

| Date: | Draw By: | A1 original plot size |
|---|---|---|
| August 2023 | AF | |
| Scale: 1:100 | Dwg No: WPS-MFG-656-P-04 | Rev: ~ |