



North West Elevation

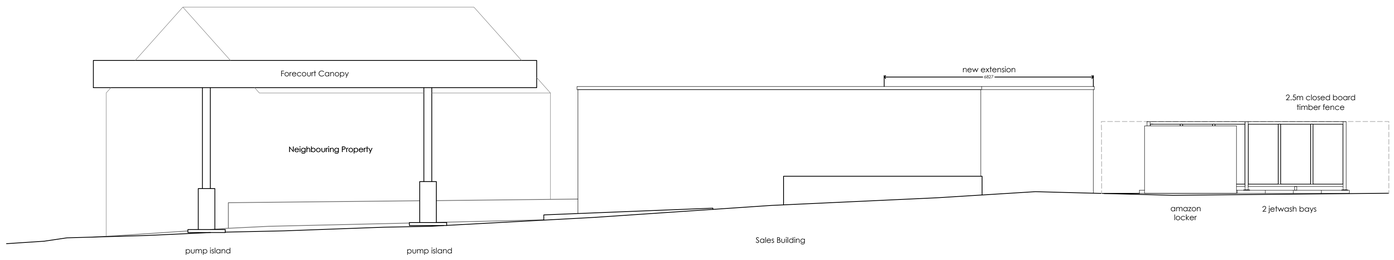

South West Elevation

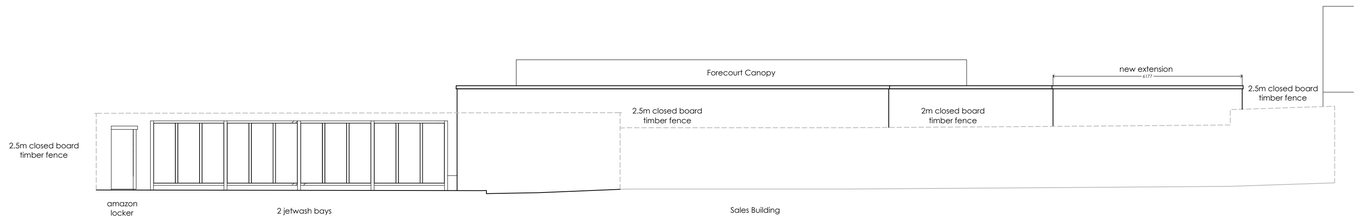

South East Elevation



North East Elevation

Proposed Site Elevations
Scale 1:100

1:100 Scale Bar (Metres)
0 1 2 3 4 5 10

PLANNING

rev	date	by	description
~	17/08/23	AF	Drawing created

CLIENT
Gladstone Place
36-38 Upper Marlborough Road
St Albans, AL1 3UU

PROJECT LOCATION
Pippin Service Station
Oxford Road,Calne
Wiltshire, SN11 8AA

DRAWING
Proposed Site Elevations

Wyeth Projects Services
The Cart Shed, Amberley Court,
Amberley Lane, Milford, Surrey,
GU8 5EB, United Kingdom
Tel: +44 (0)1483 424704
Email: enquires@wyethprojects.com

© This drawing is the copyright of WYETH PROJECTS SERVICES Ltd.

Date:	Draw By:	A1 original plot size
August 2023	AF	
Scale: 1:100	Dwg No: WPS-MFG-656-P-05	Rev: ~