



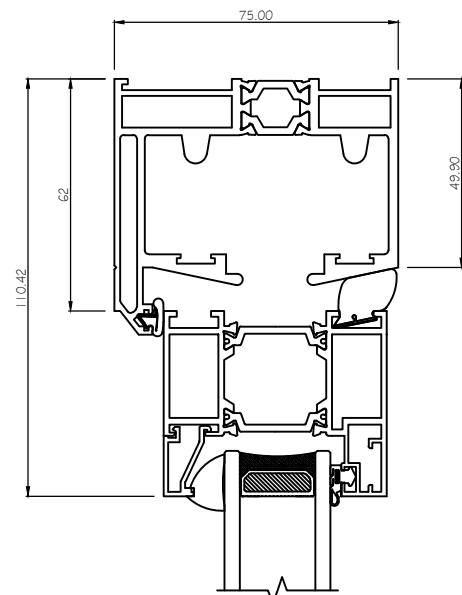

door head detail


INSIDE

OUTSIDE

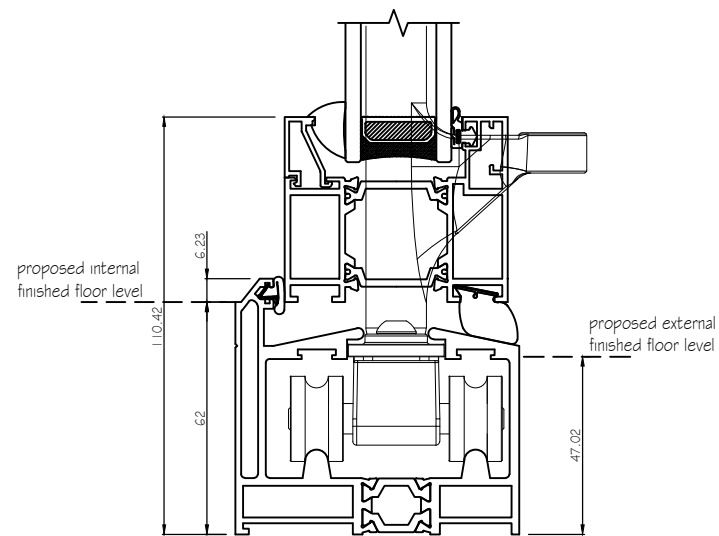


door treshold

INSIDE

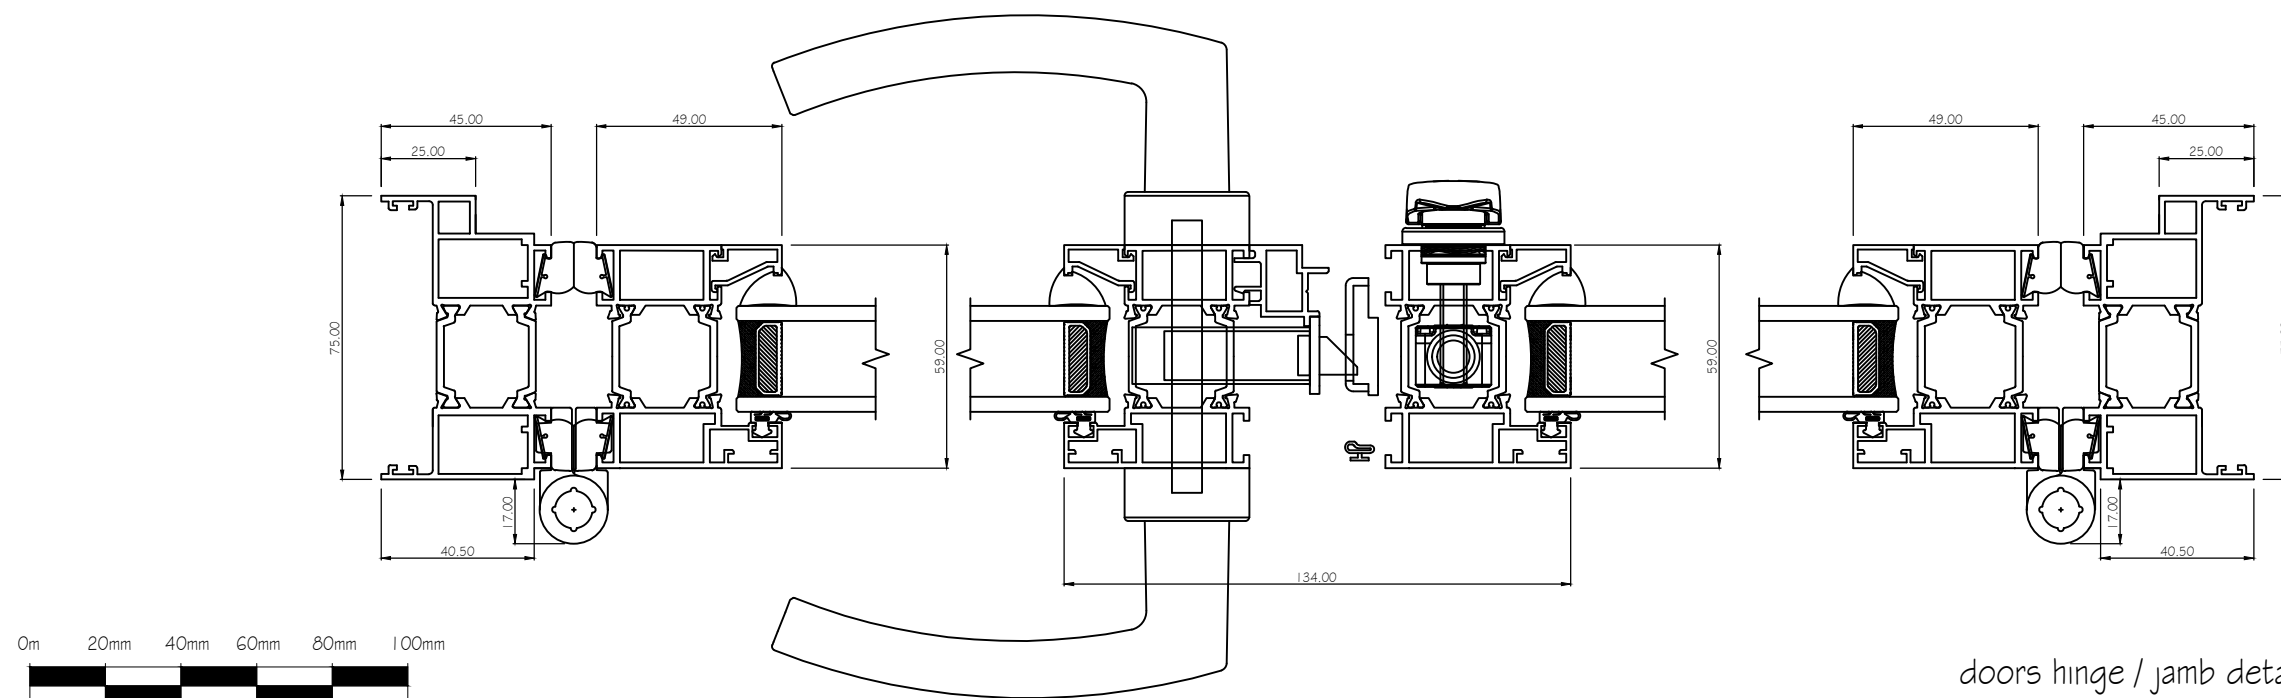

OUTSIDE

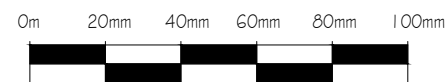

revisions initial date

Contractors, Sub Contractors and Suppliers are to check all relevant dimensions and levels of site and buildings before commencing any shop drawings or building work.

This drawing is copyright and may not be reproduced in any part of form without the written consent of Fowler Architecture and Planning

project


STADDLE STONES
Collingbourne Ducis SN8 3DY

drawing

door details

scale 1:2 @A3 drawn by AL/JHT date Aug'23

210942-306 drawing no rev

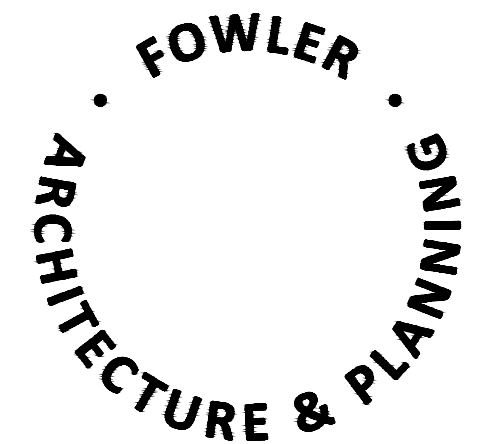

39 High Street
Pewsey
Wiltshire
SN9 5AF
tel (01672) 569444
enquiries@faap.co.uk

doors hinge / jamb detail