



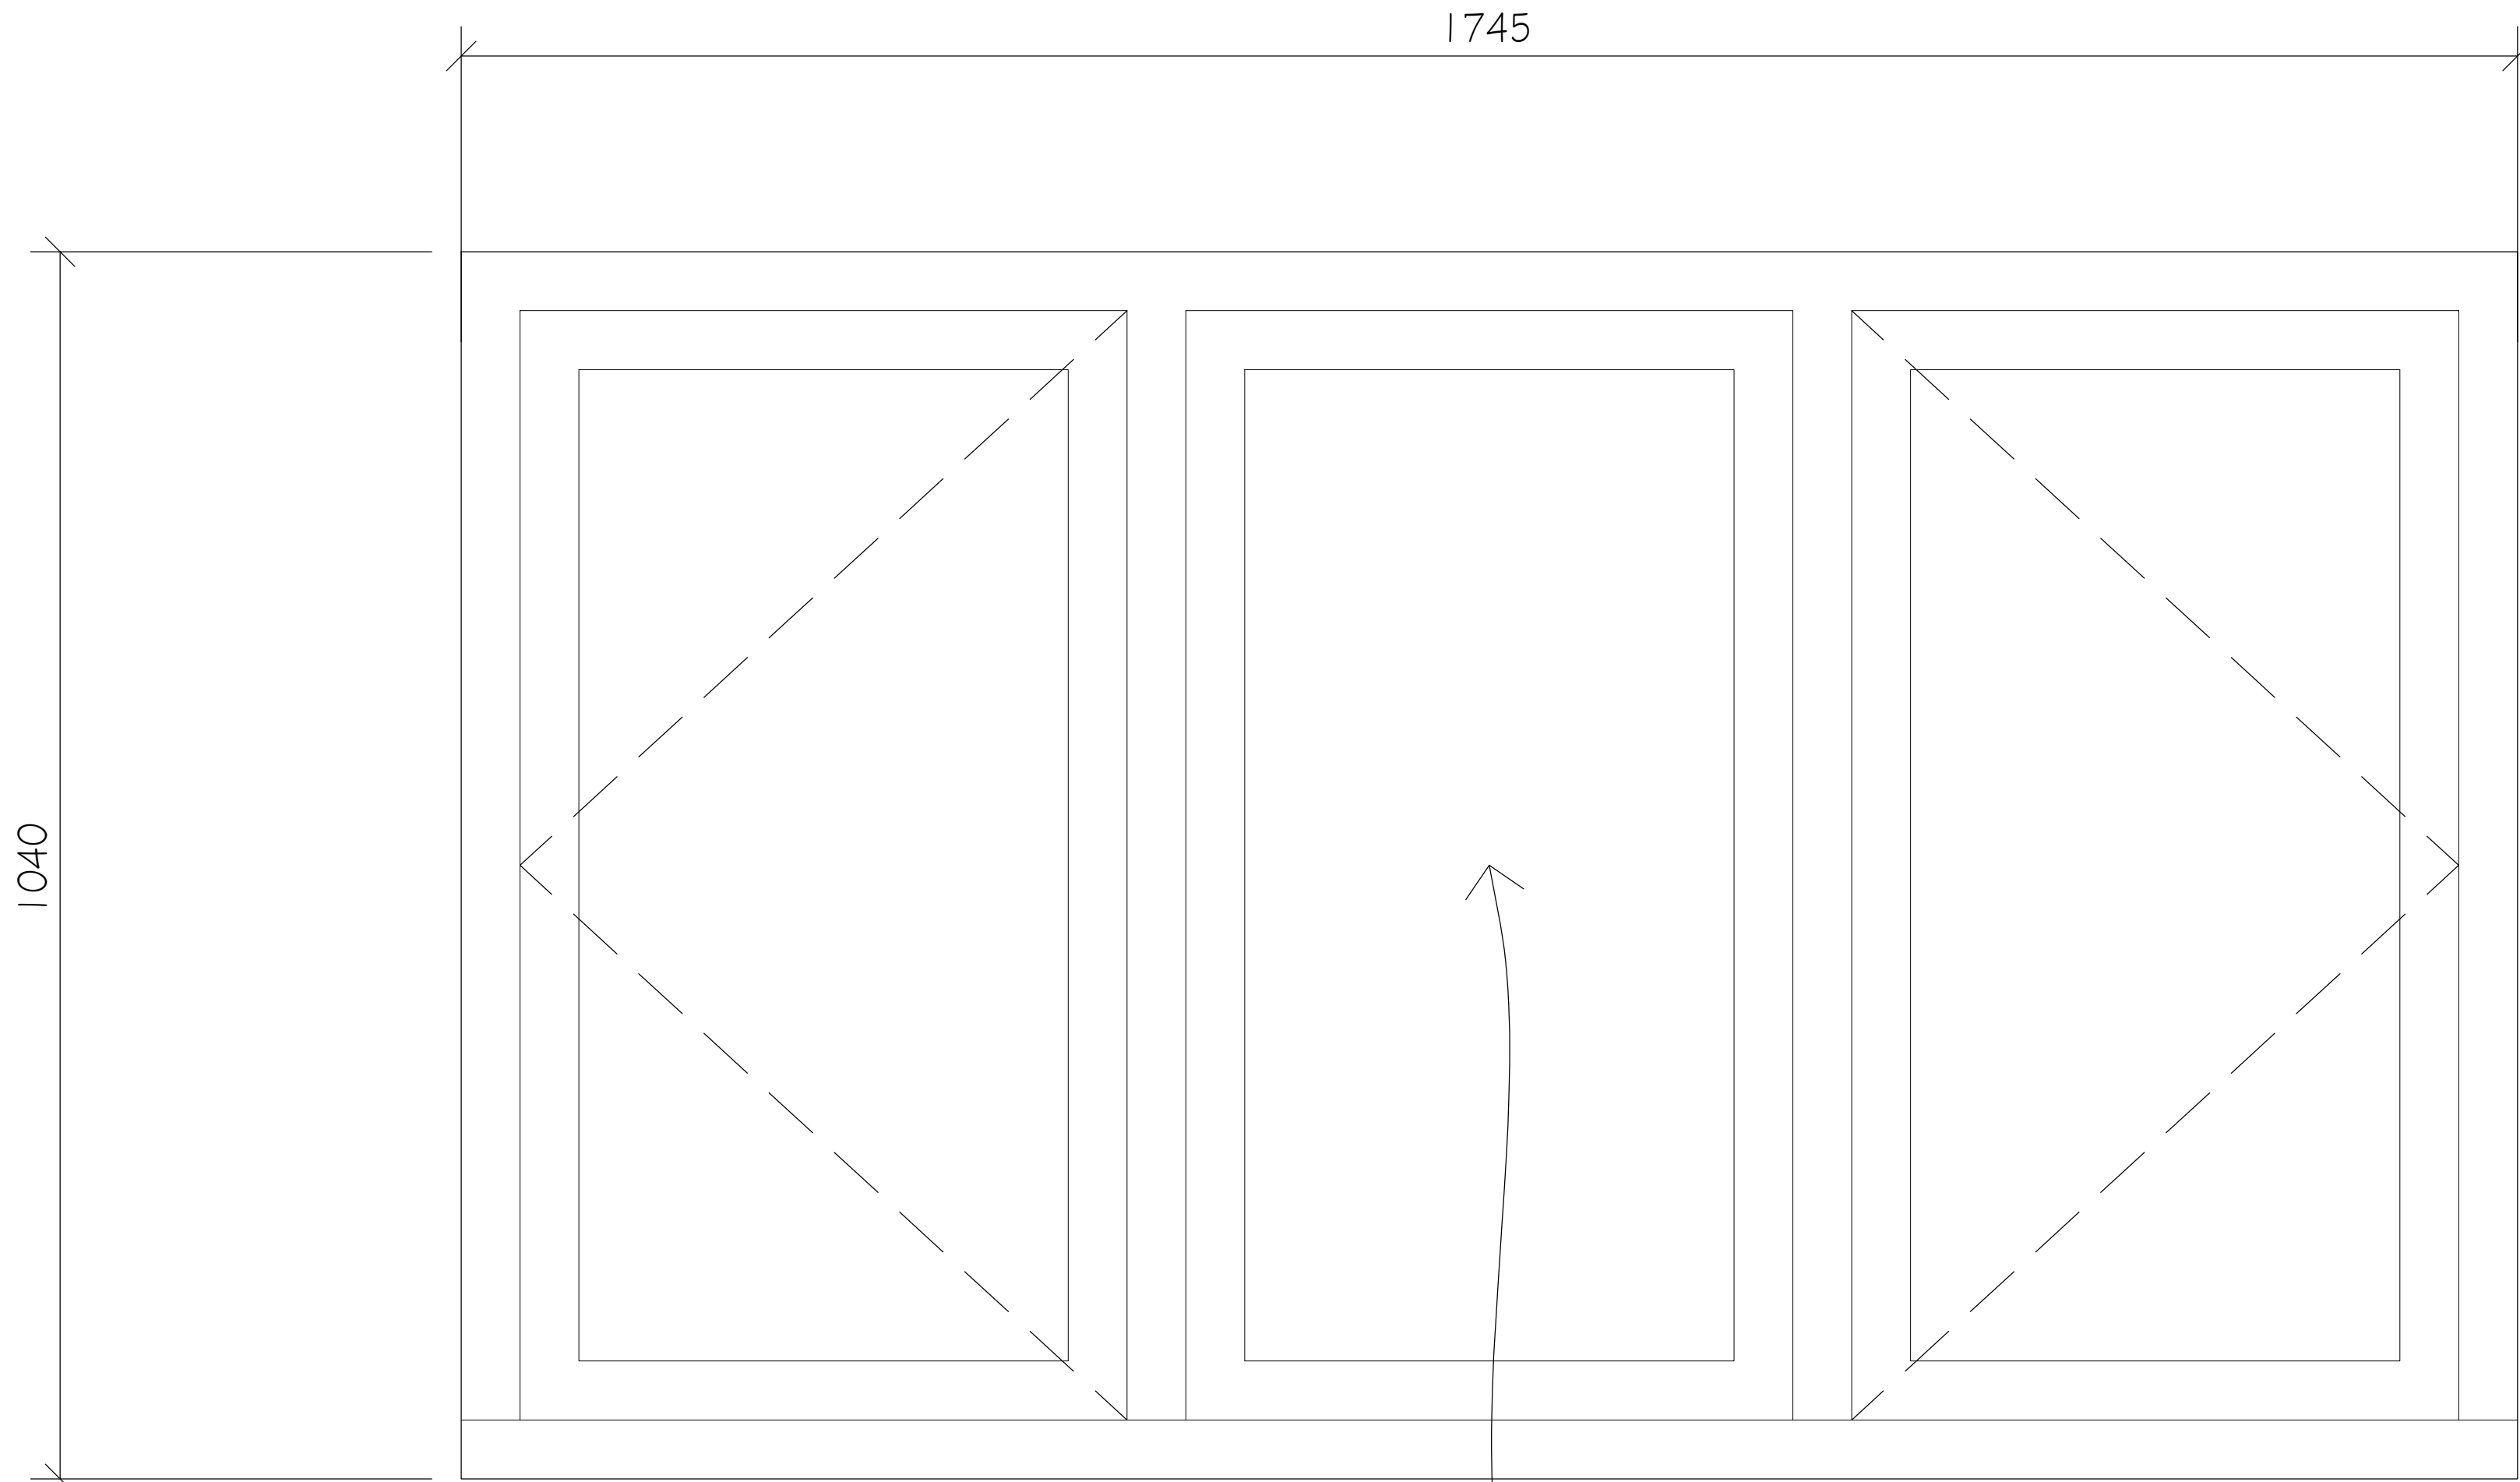


WG01
Origin OW70 Profile window system
Steel Anthracite grey, Matt
LHS side hung - Centre fixed - RHS side hung
SITTING ROOM

New aluminum framed windows in existing opening. New vertical timber weatherboarding.

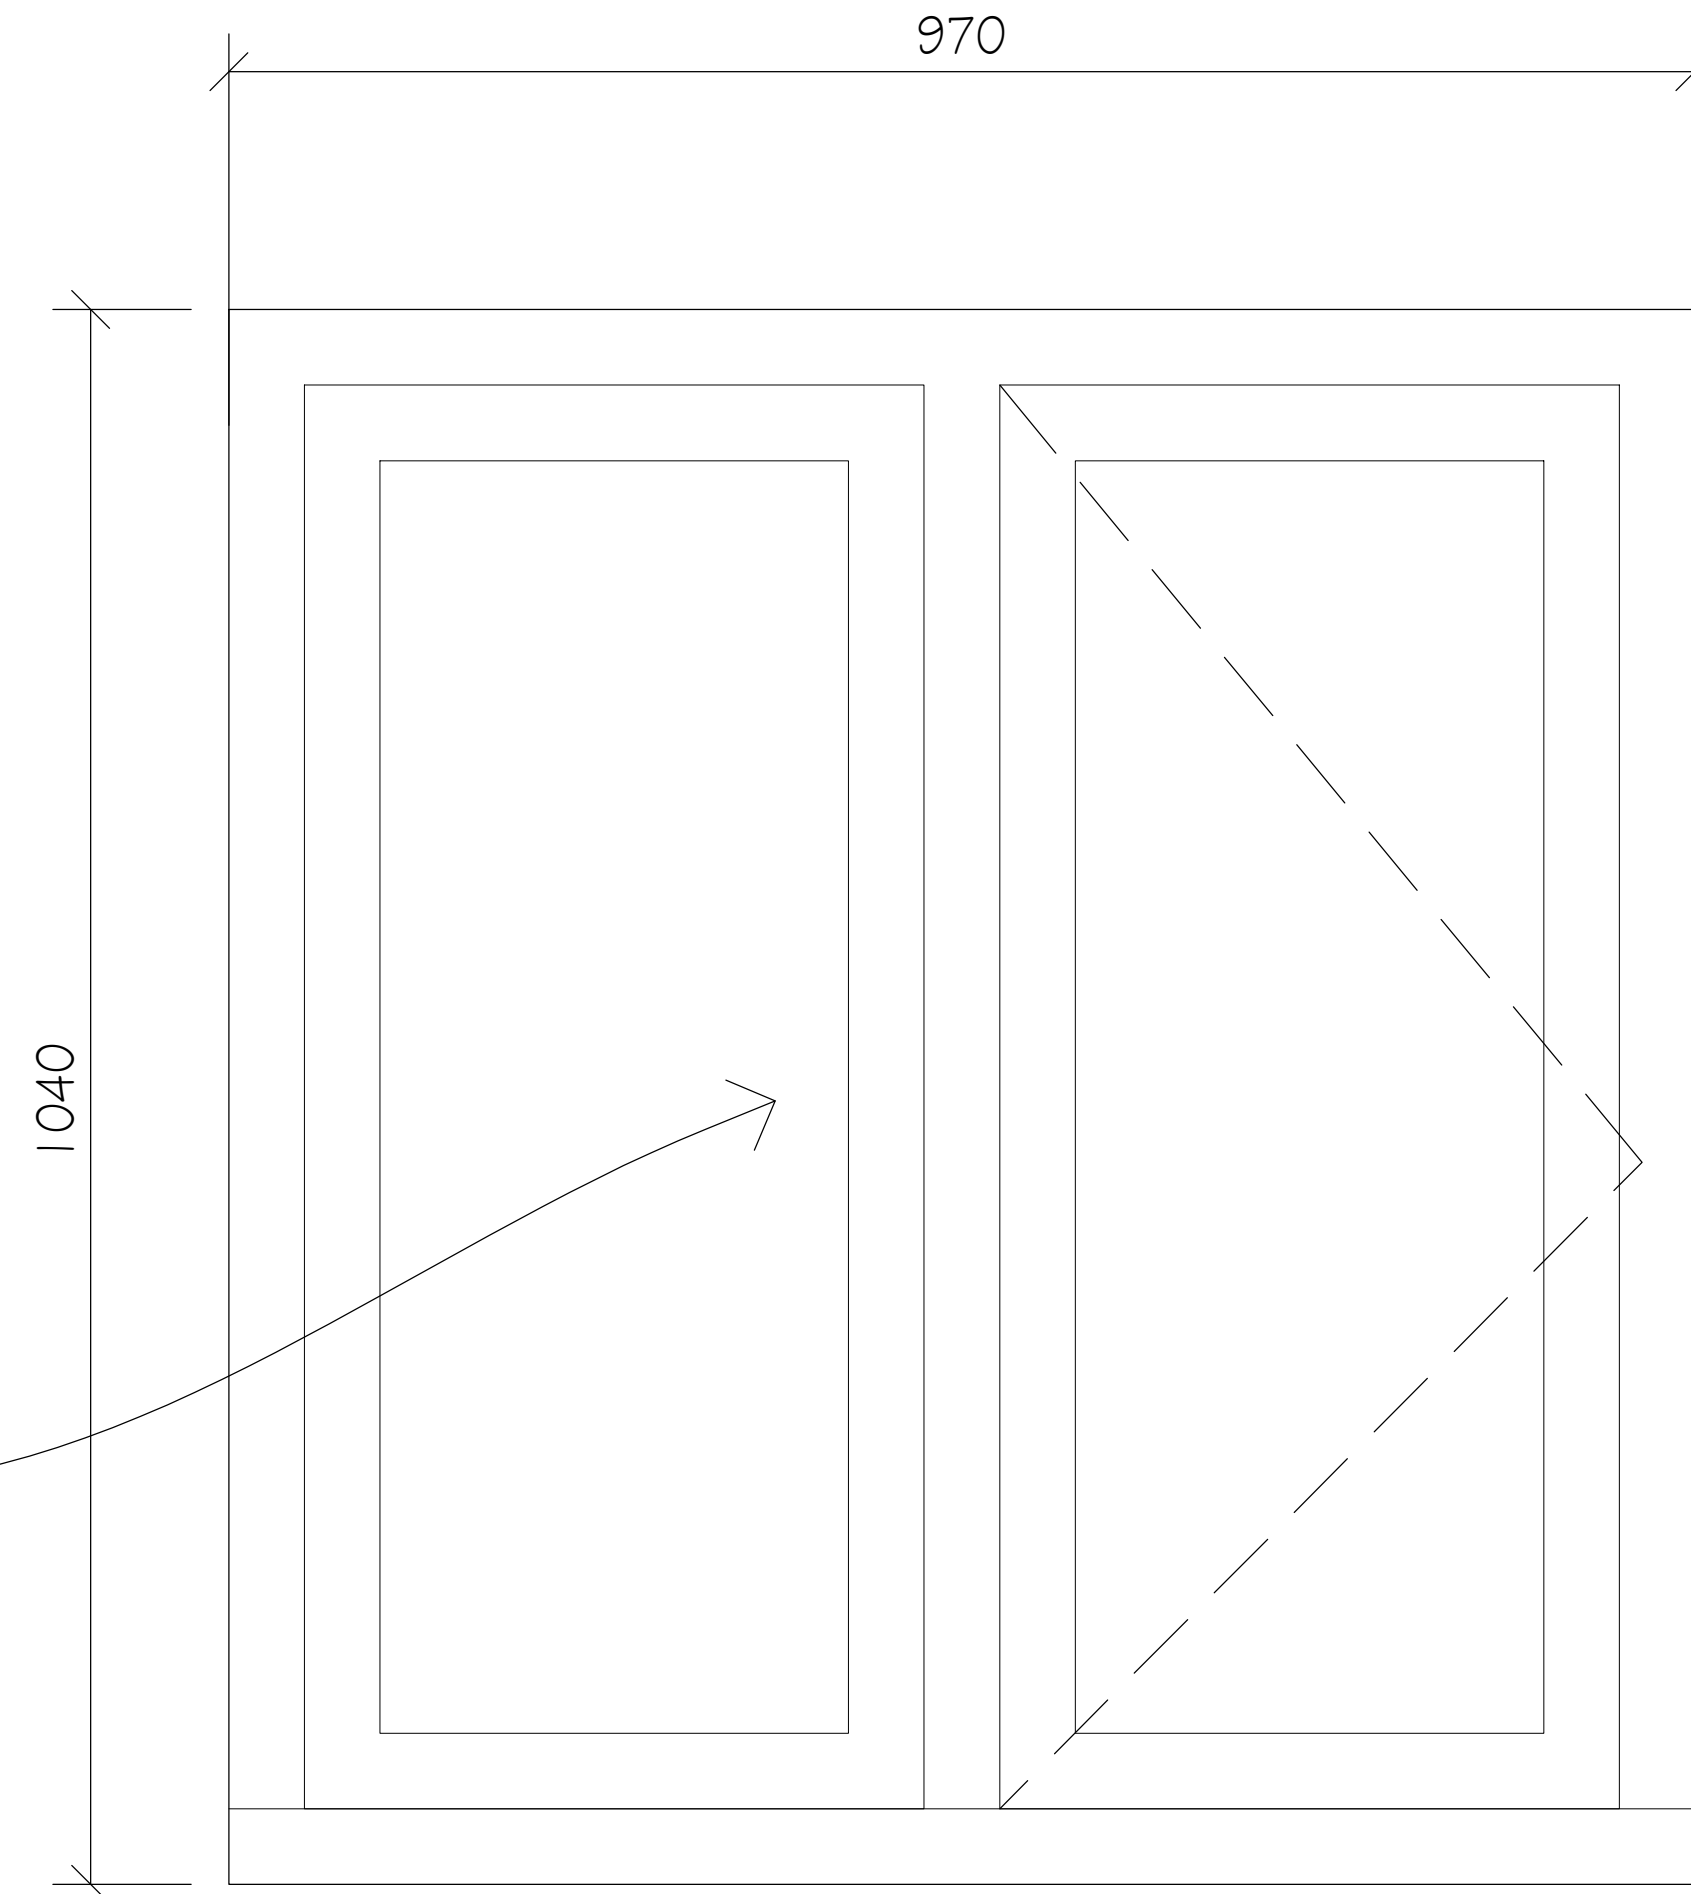

New aluminum framed window in existing opening

WG02
Origin OW70 Profile window system
Steel Anthracite grey, Matt
LHS side hung - Centre fixed - RHS side hung
SITTING ROOM

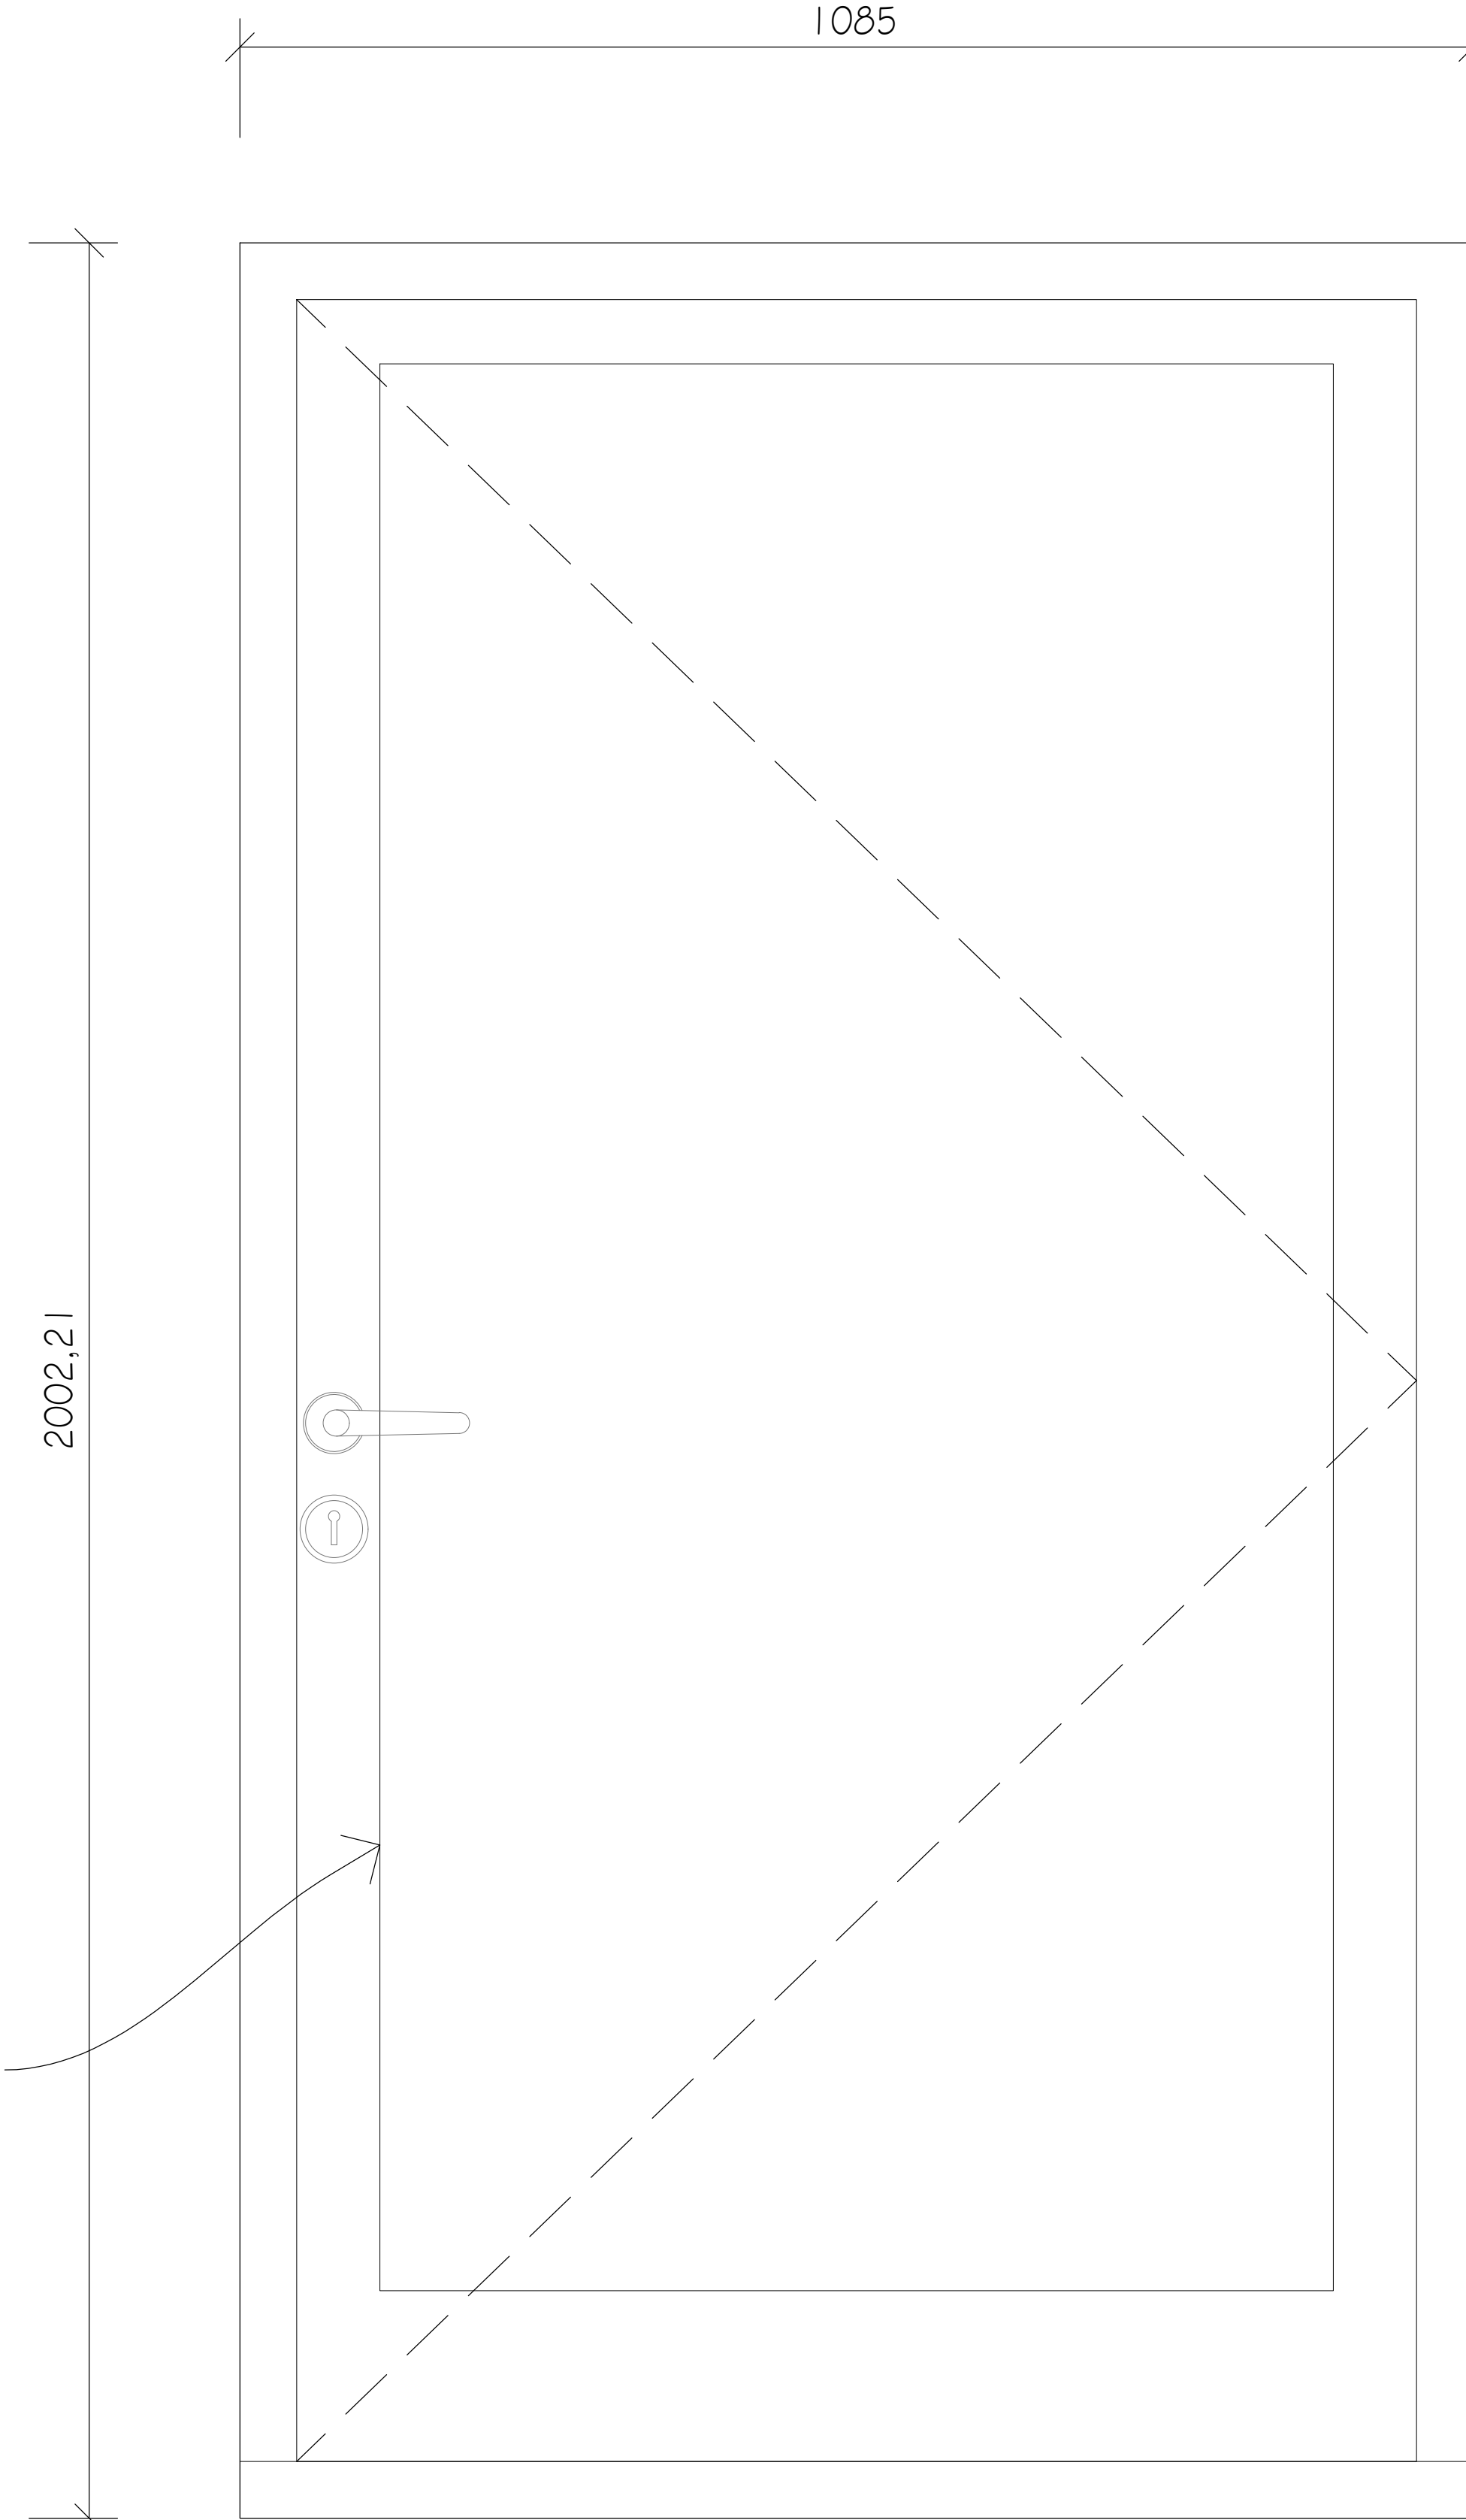

Reconstruct existing timber door, pinned back against the wall and new aluminum framed door in existing opening

DG01
Origin OB49 Door style
Steel Anthracite grey, Matt
toughened clear glass
MAIN ENTRANCE

revisions	initial	date
-----------	---------	------


Contractors, Sub Contractors and Suppliers are to check all relevant dimensions and levels of site and buildings before commencing any shop drawings or building work.
This drawing is copyright and may not be reproduced in any part of form without the written consent of Fowler Architecture and Planning.

project
STADDLE STONES
Collingbourne Ducis SN8 3DY

drawing
**window / door
elevations 3**

scale 1:5 @A0 drawn by AL/JHT date Aug '23

210942-303 drawing no. rev

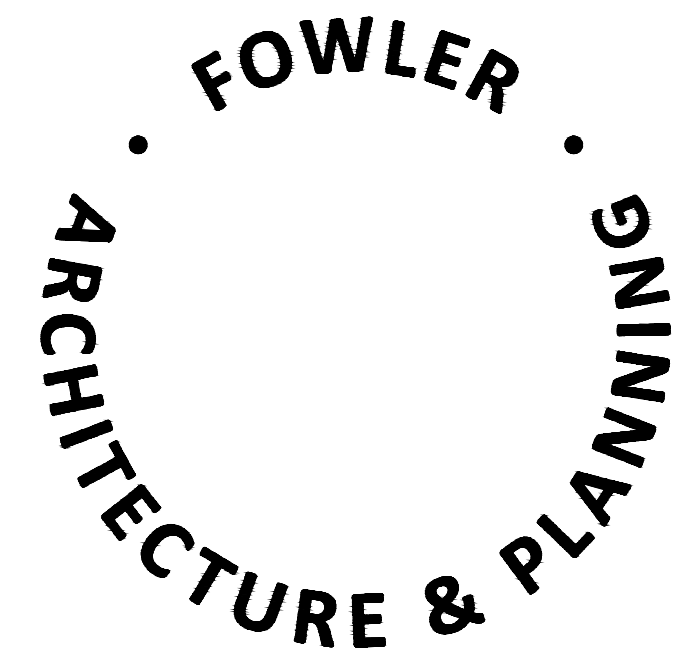

39 High Street
Pewsey
Wiltshire
SN9 5AF
tel (01672) 569444
fax (01672) 569488
enquiries@faap.co.uk