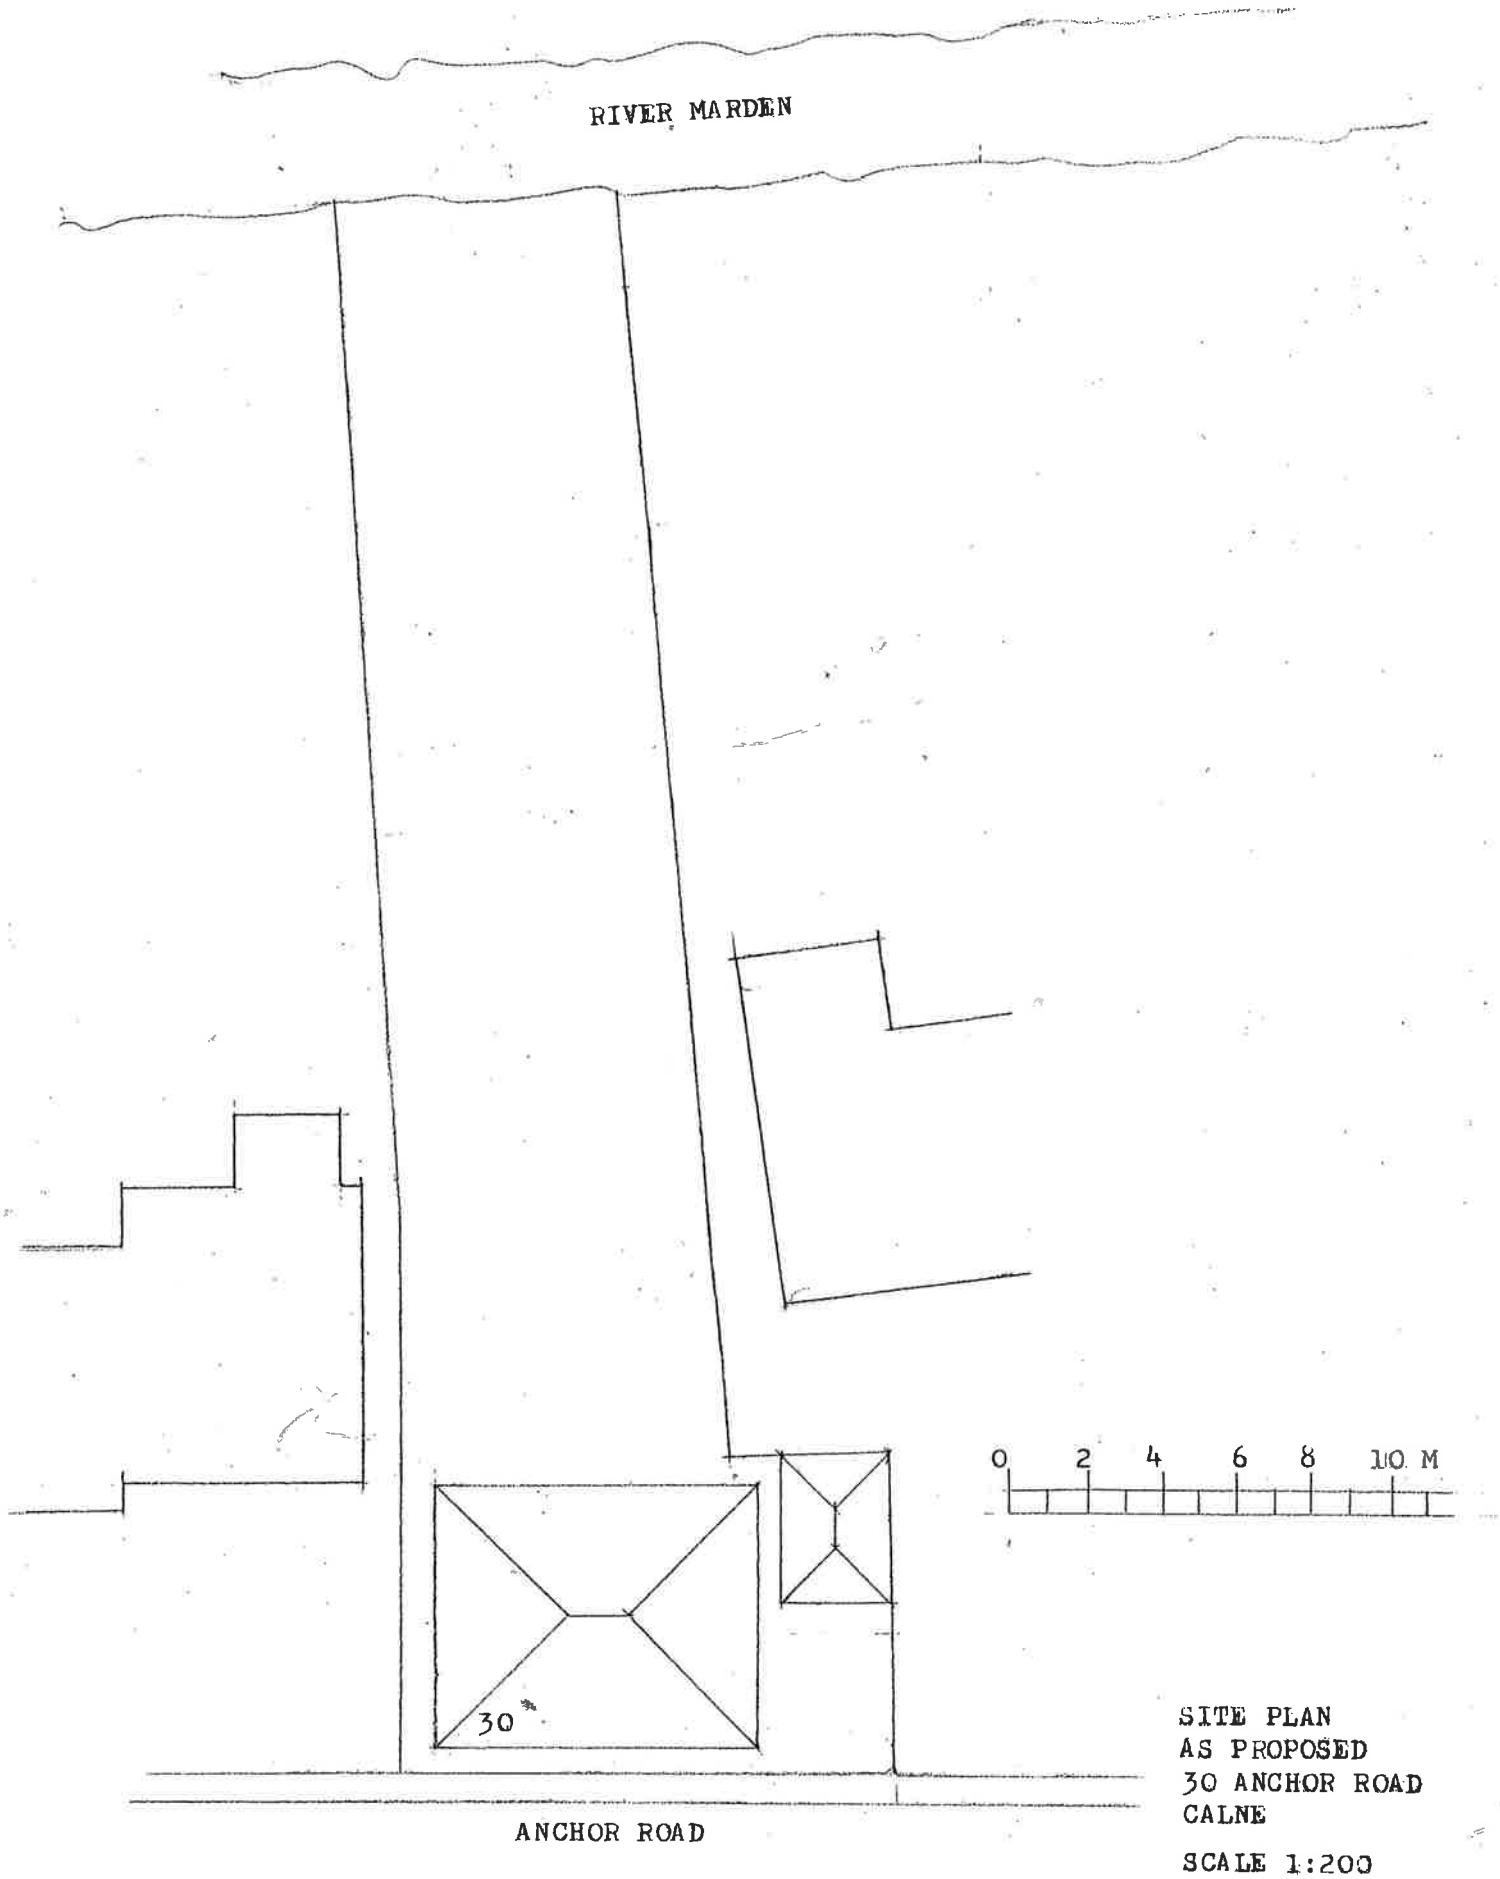


SITE PLAN
AS PROPOSED
30 ANCHOR ROAD
CALNE

SCALE 1:200