


ELEVATION A

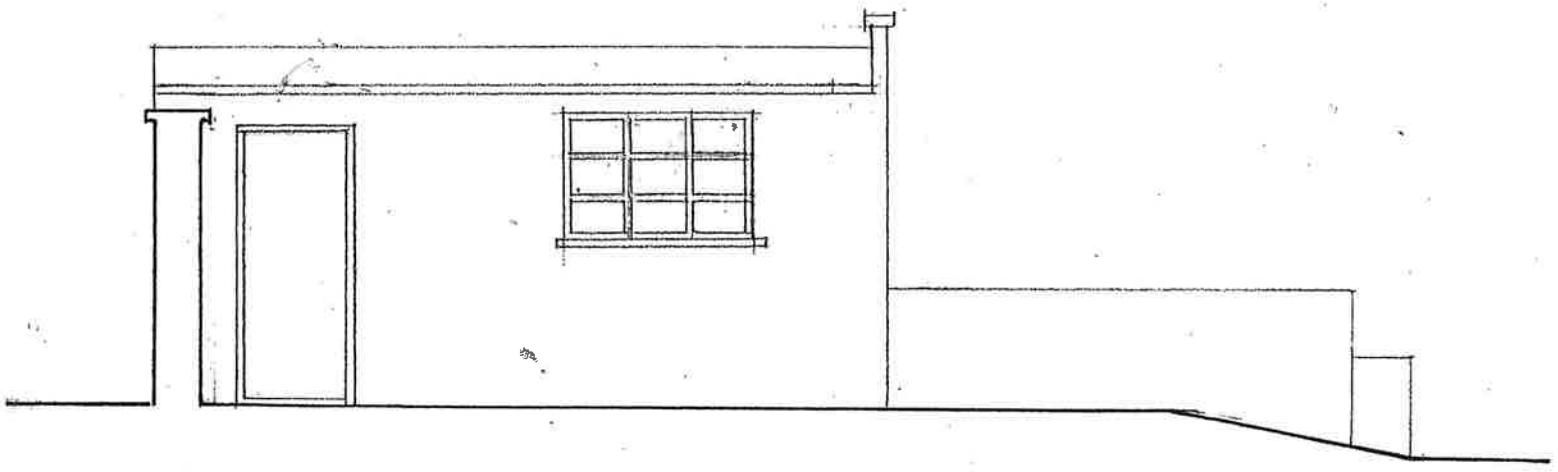

ELEVATION B



ELEVATIONS A & B
AS EXISTING

30 ANCHOR ROAD
CALNE

SCALE 1:50