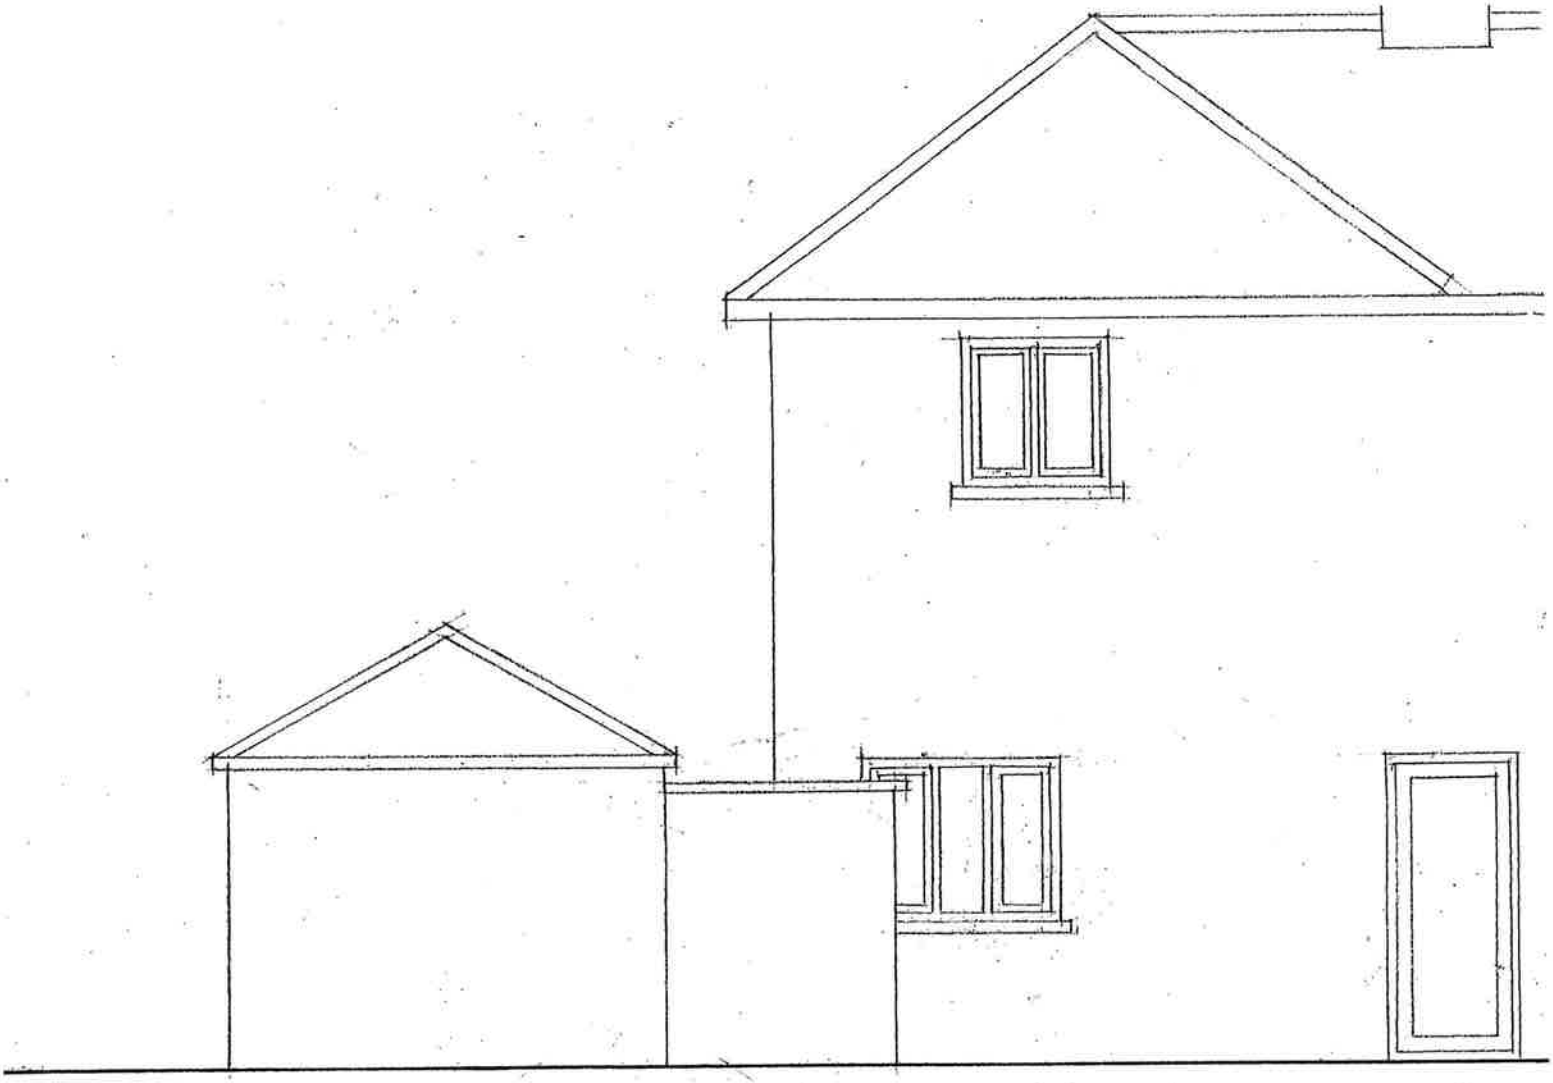

ELEVATION C

0 1 2 3 M

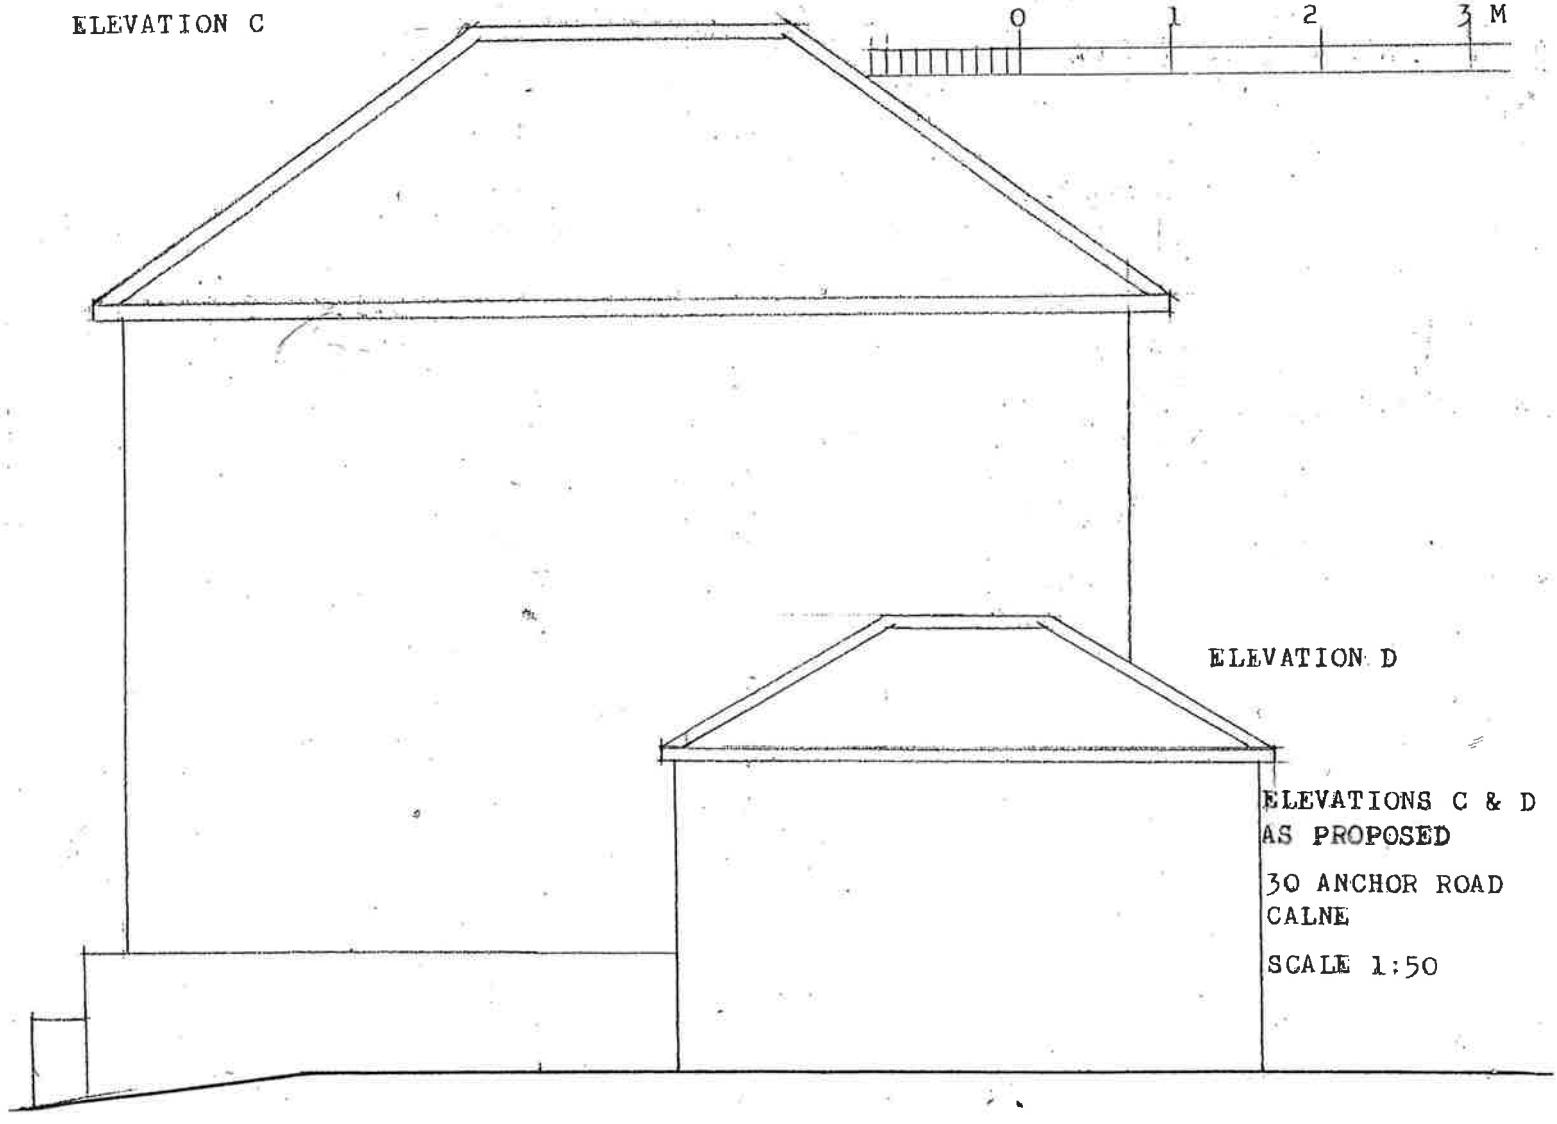

ELEVATION D

ELEVATIONS C & D
AS PROPOSED

30 ANCHOR ROAD
CALNE

SCALE 1:50