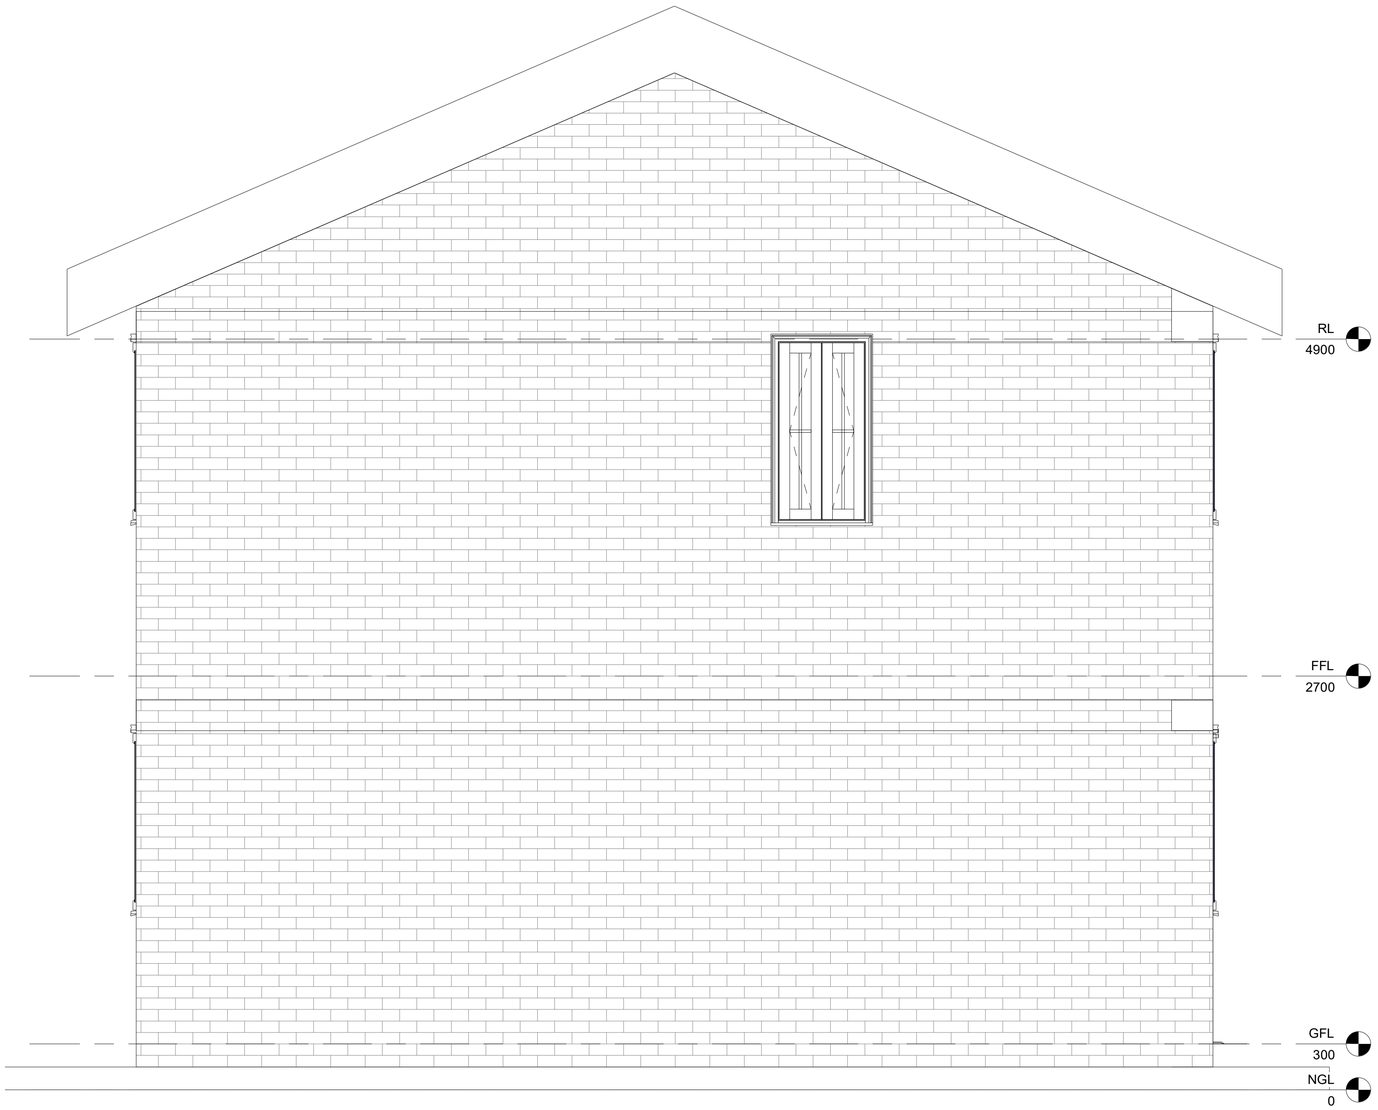

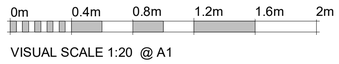

VISUAL SCALE 1:20 @ A1

1 Right
1 : 20

Consultant
Address
Address
Phone
Fax
e-mail

Consultant
Address
Address
Phone
Fax
e-mail

Consultant
Address
Address
Phone
Fax
e-mail

Consultant
Address
Address
Phone
Fax
e-mail

No.	Description	Date

Ms. Tutu Adewole

BUILDING REMODELLING
TERRACED DUPLEX

ELEVATION

Project number	000AG06
Date	Issue Date
Drawn by	Author
Checked by	Checker
A10A7	
Scale	1 : 20

8/30/2023 6:14:48 PM