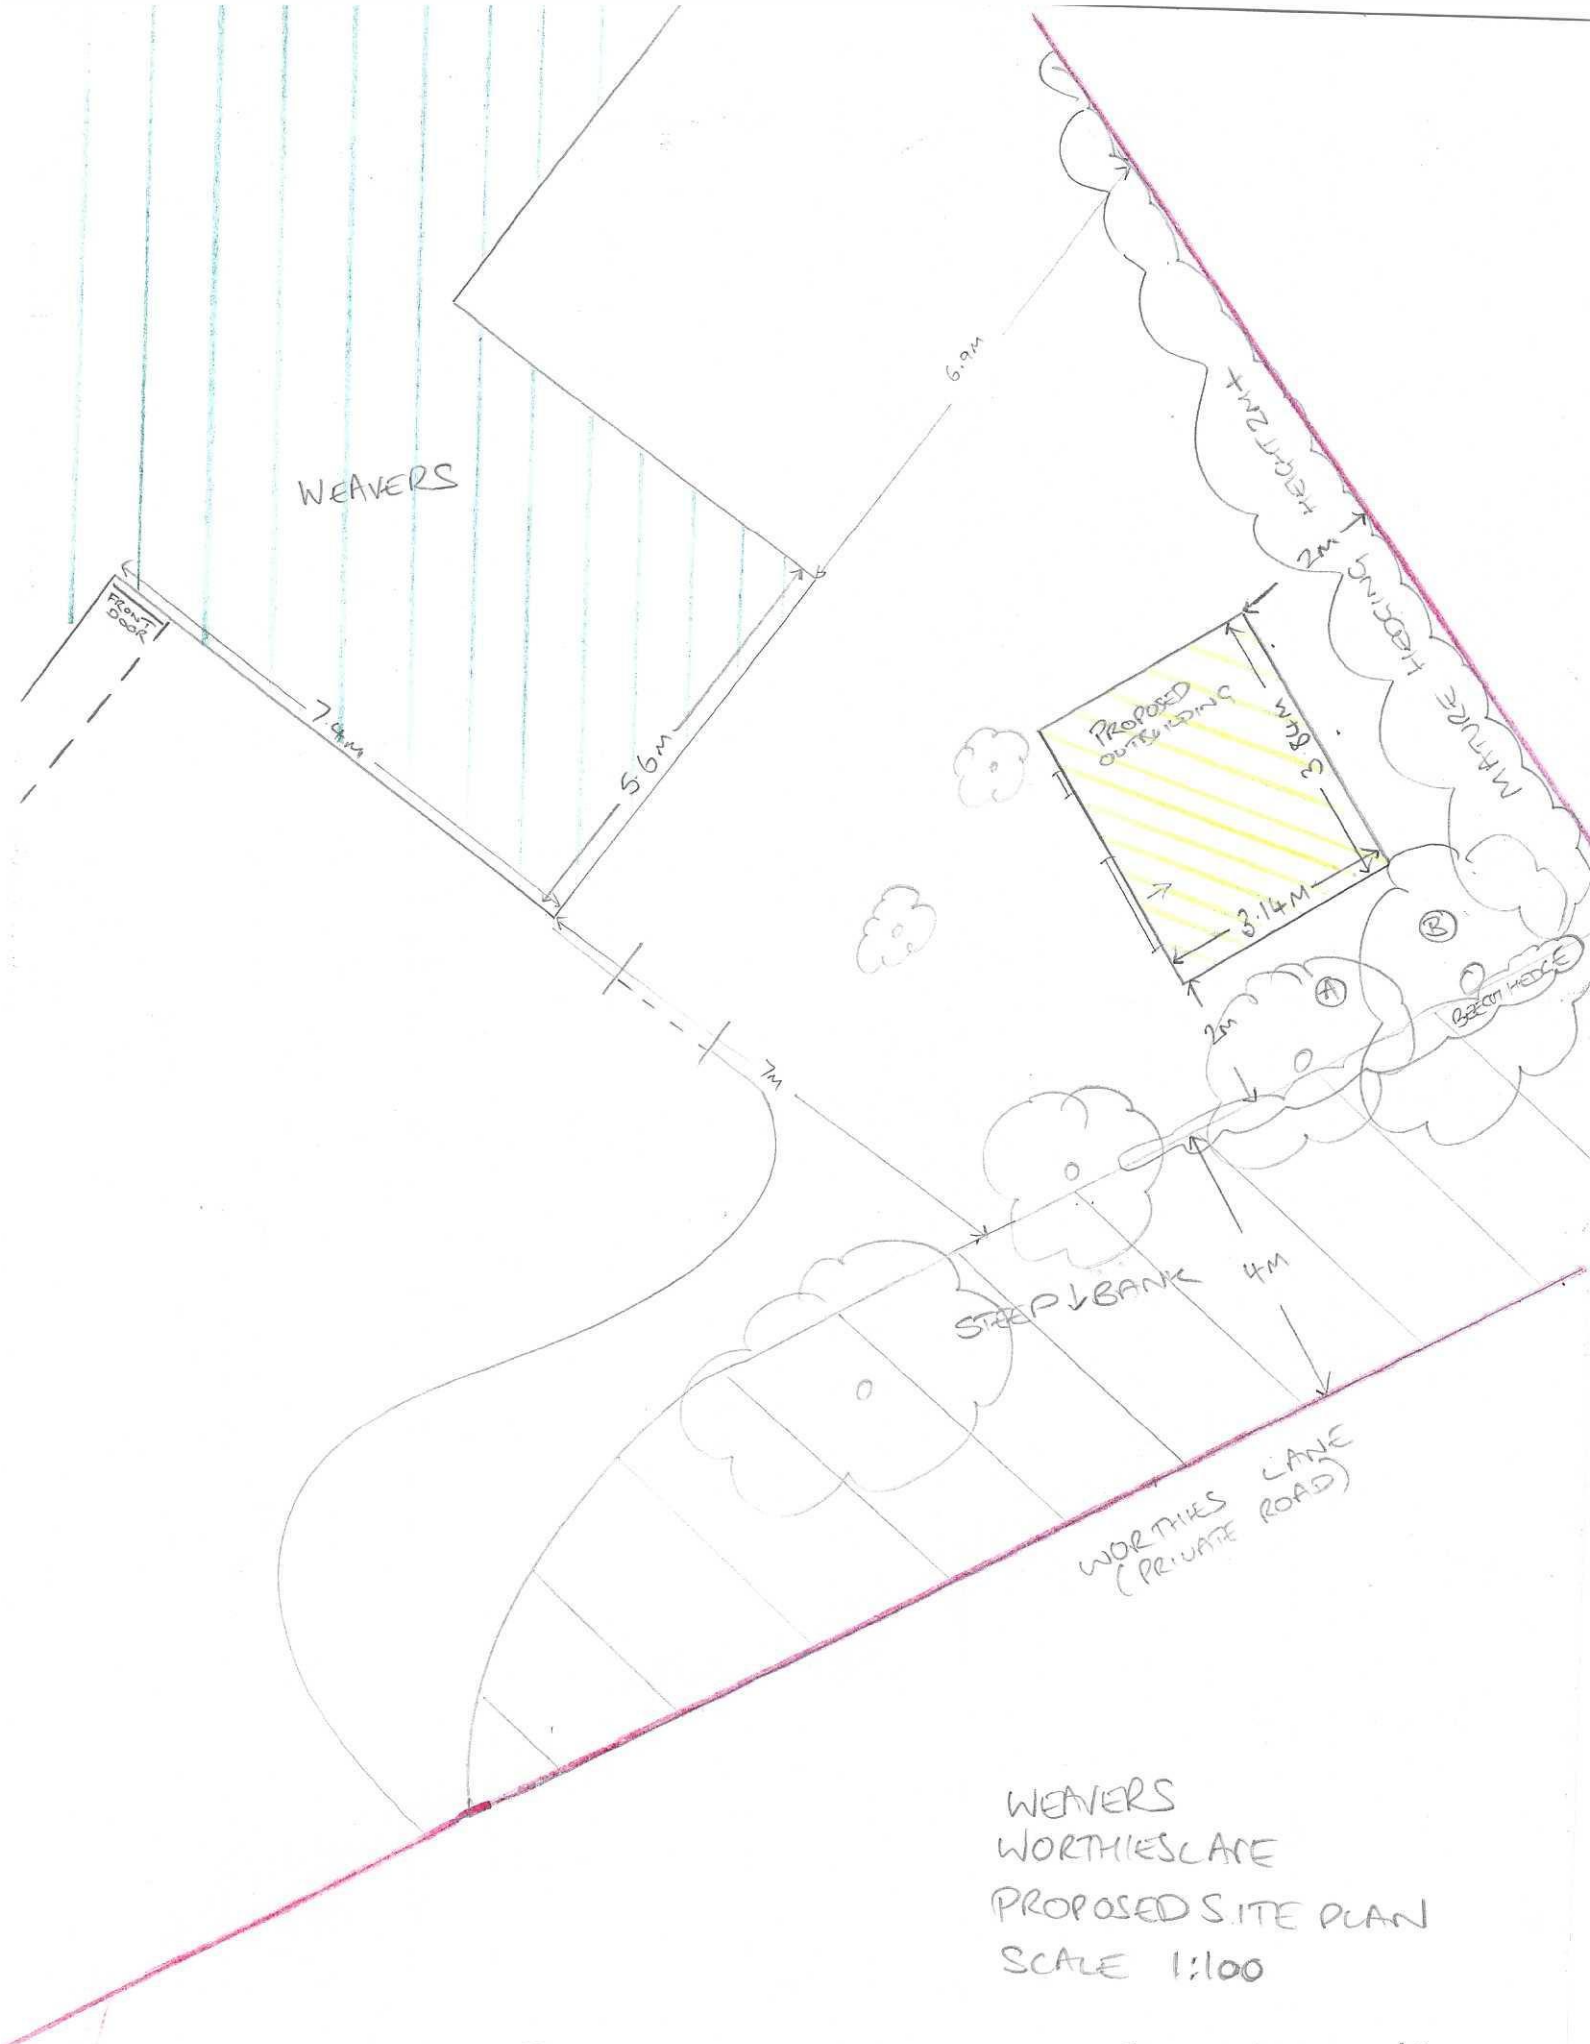


WEAVERS
WORTHIESCAIE
PROPOSED SITE PLAN
SCALE 1:100

(A) MATURE LABURNUM TREE
(B) MATURE CHERRY TREE

SCALE 1:100 on A4
0m 1m 2m 3m 4m 5m