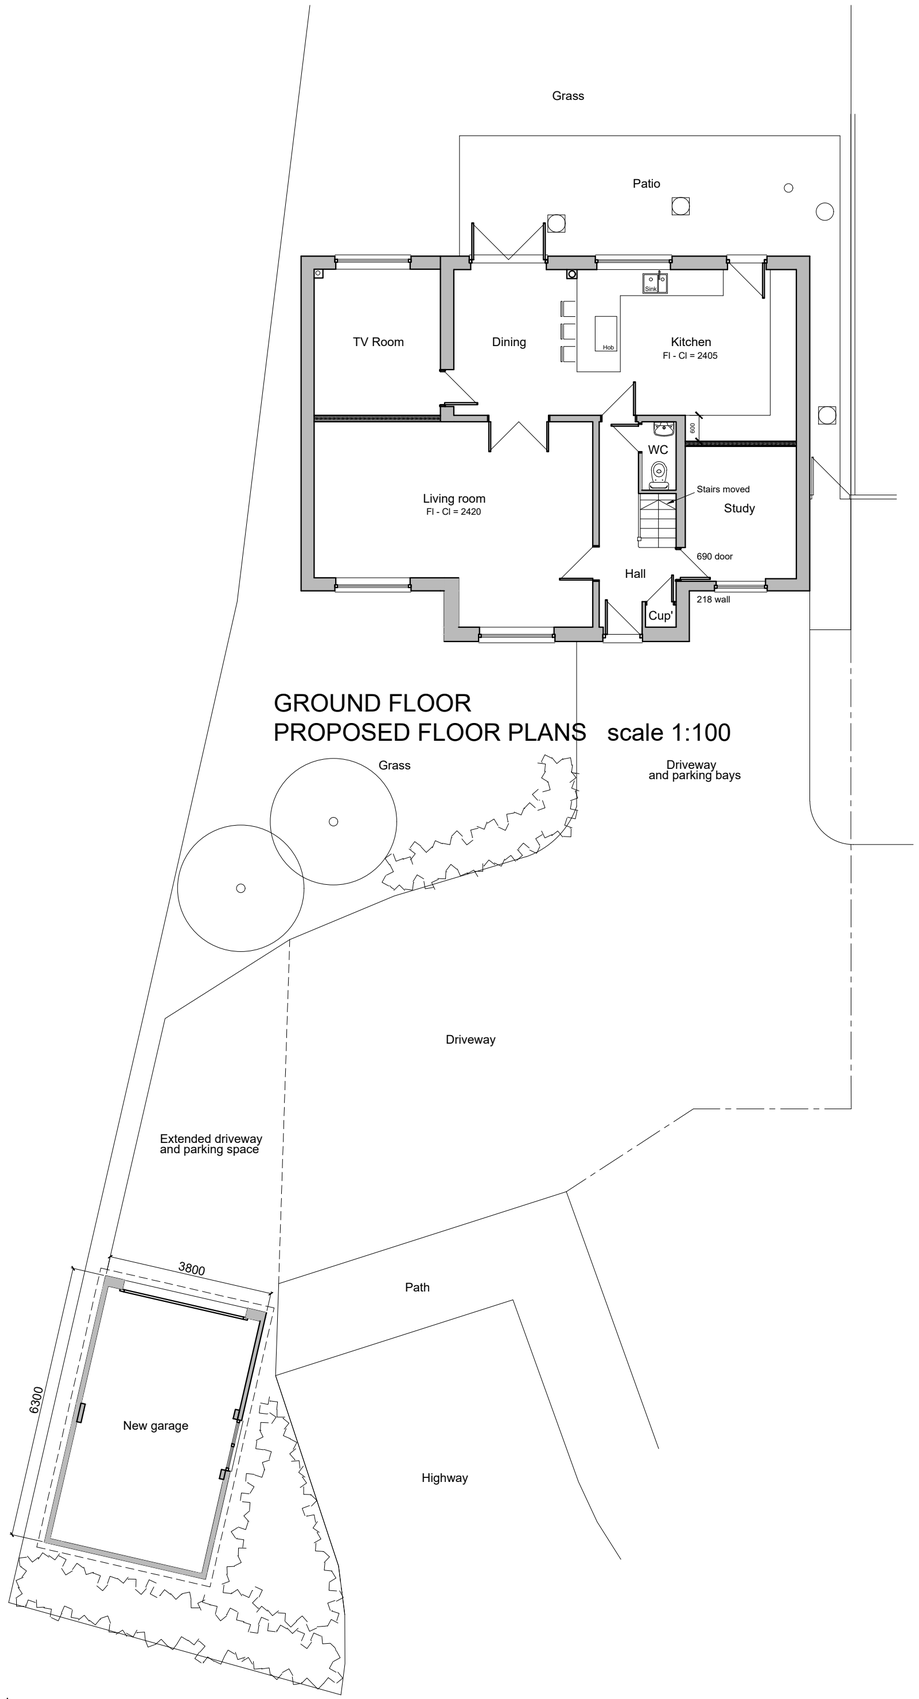

GROUND FLOOR
PROPOSED FLOOR PLANS scale 1:100

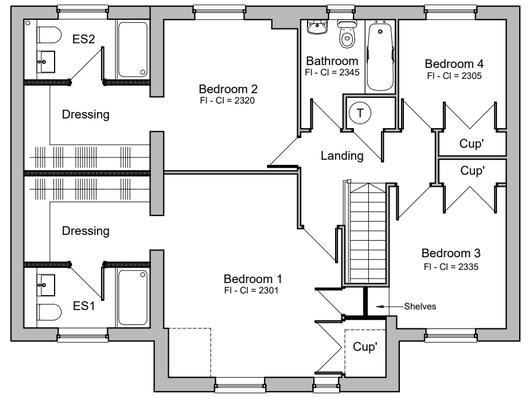

FIRST FLOOR

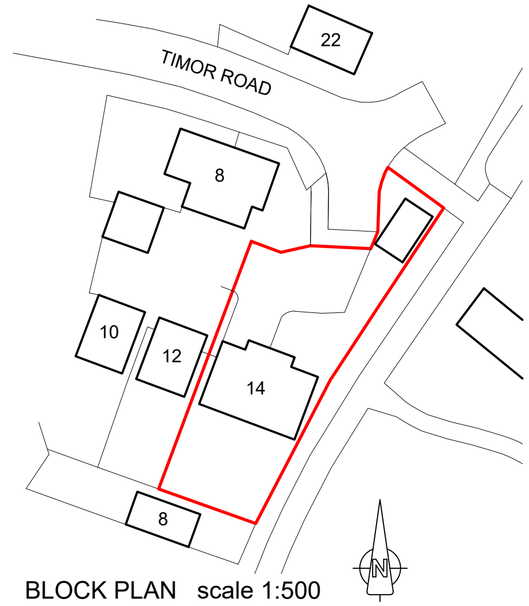

BLOCK PLAN scale 1:500

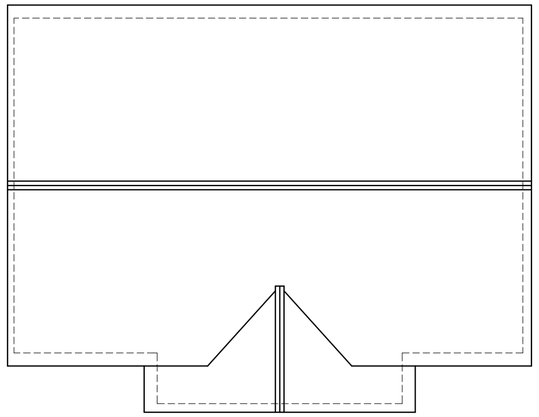

ROOF PLAN

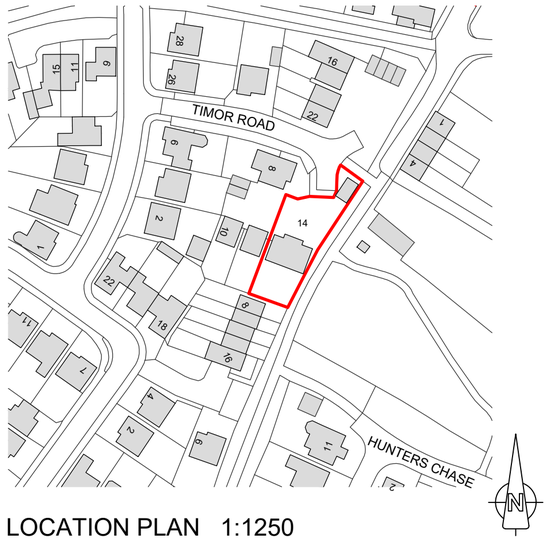

LOCATION PLAN 1:1250

Ordnance Survey (c) Crown Copyright 2014. All rights reserved. Licence number 100022432

1:1250 0m 10m 50m 100m

1:500 0m 10m 25m 50m

1:100 0m 1m 5m 10m

© Copyright

project . address
Extensions, garage conversion and detached garage
14 Timor Road Westbury BA13 2GJ

fmh architectural ltd
architectural design and consultancy
www.fmhas.co.uk

drawing title	scale	sheet size	date	drawing no.	revision
Proposed plans	1:100 1:500 1:1250	A2	August 2023	1261-P01	-