

NORTH (front)
EXISTING ELEVATIONS scale 1:100

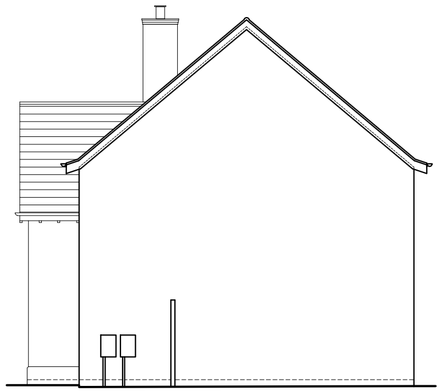

WEST (side)



SOUTH (rear)

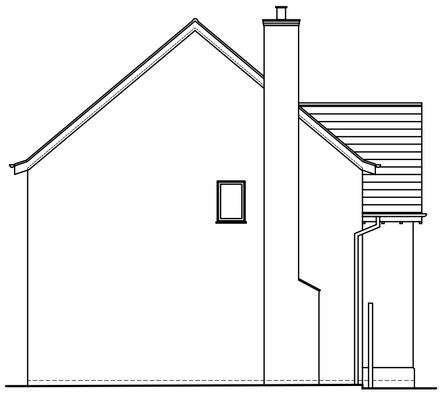

EAST (side)

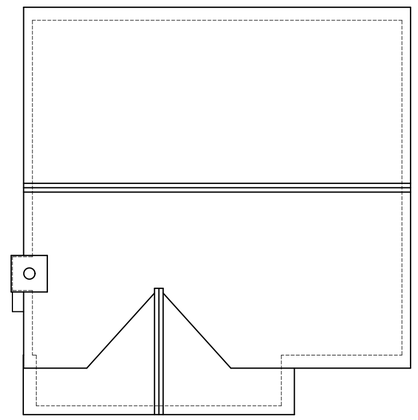

ROOF PLAN

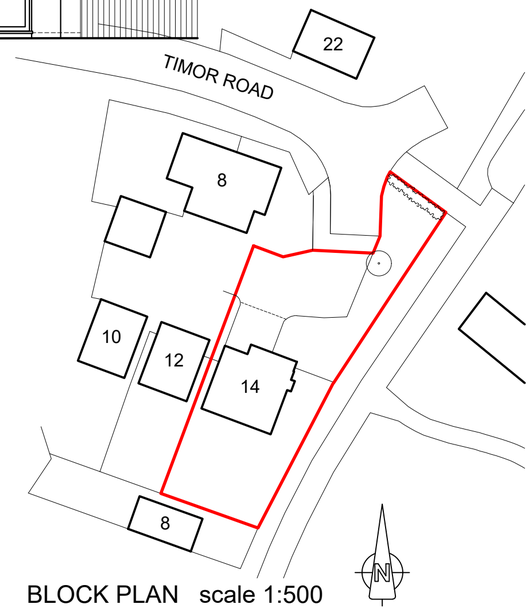

BLOCK PLAN scale 1:500

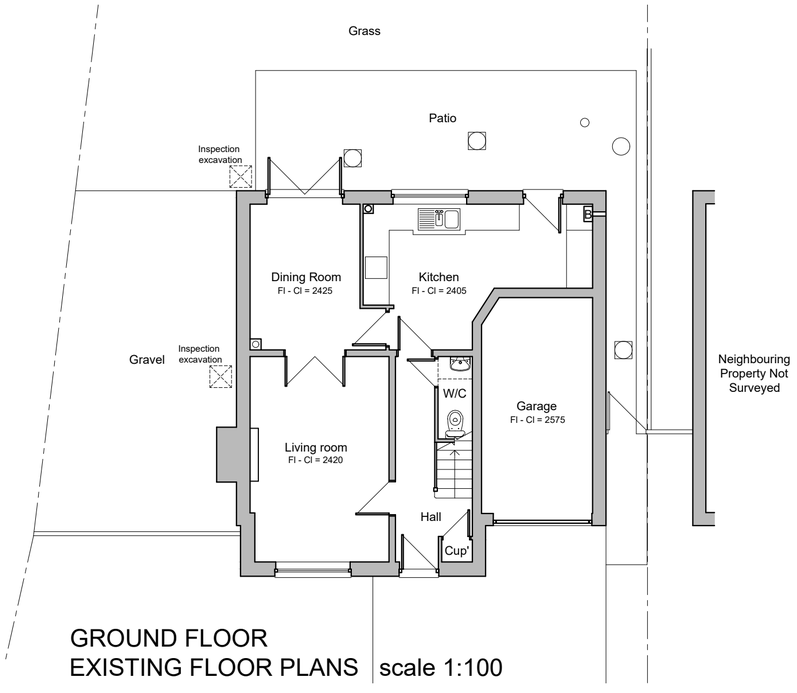

GROUND FLOOR
EXISTING FLOOR PLANS scale 1:100

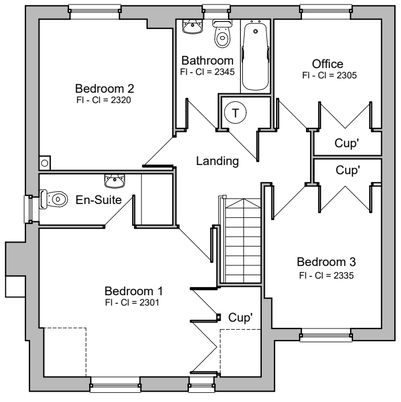

FIRST FLOOR

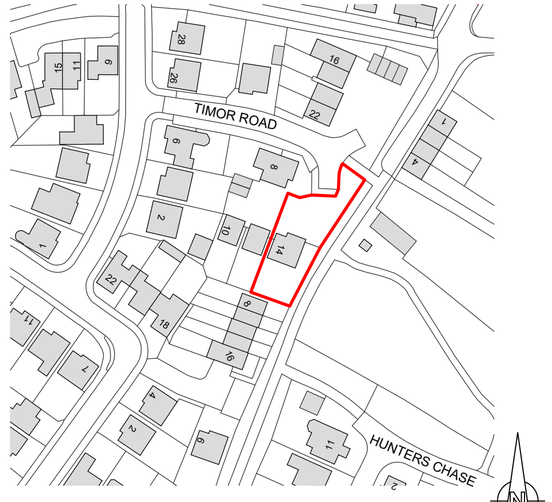

LOCATION PLAN 1:250

Ordnance Survey (c) Crown Copyright 2014. All rights reserved. Licence number 100022432

1:500 0m 10m 25m 50m

1:100 0m 1m 5m 10m

1:250 0m 10m 50m 100m

© Copyright

www.fmhas.co.uk

project . address
Extensions, garage conversion and detached garage
14 Timor Road Westbury BA13 2GJ

fmh architectural ltd
architectural design and consultancy

drawing title	scale	sheet size	date	drawing no.	revision
Existing plans and elevations	1:100 1:500 1:1250	A2	August 2023	1261-S01	-