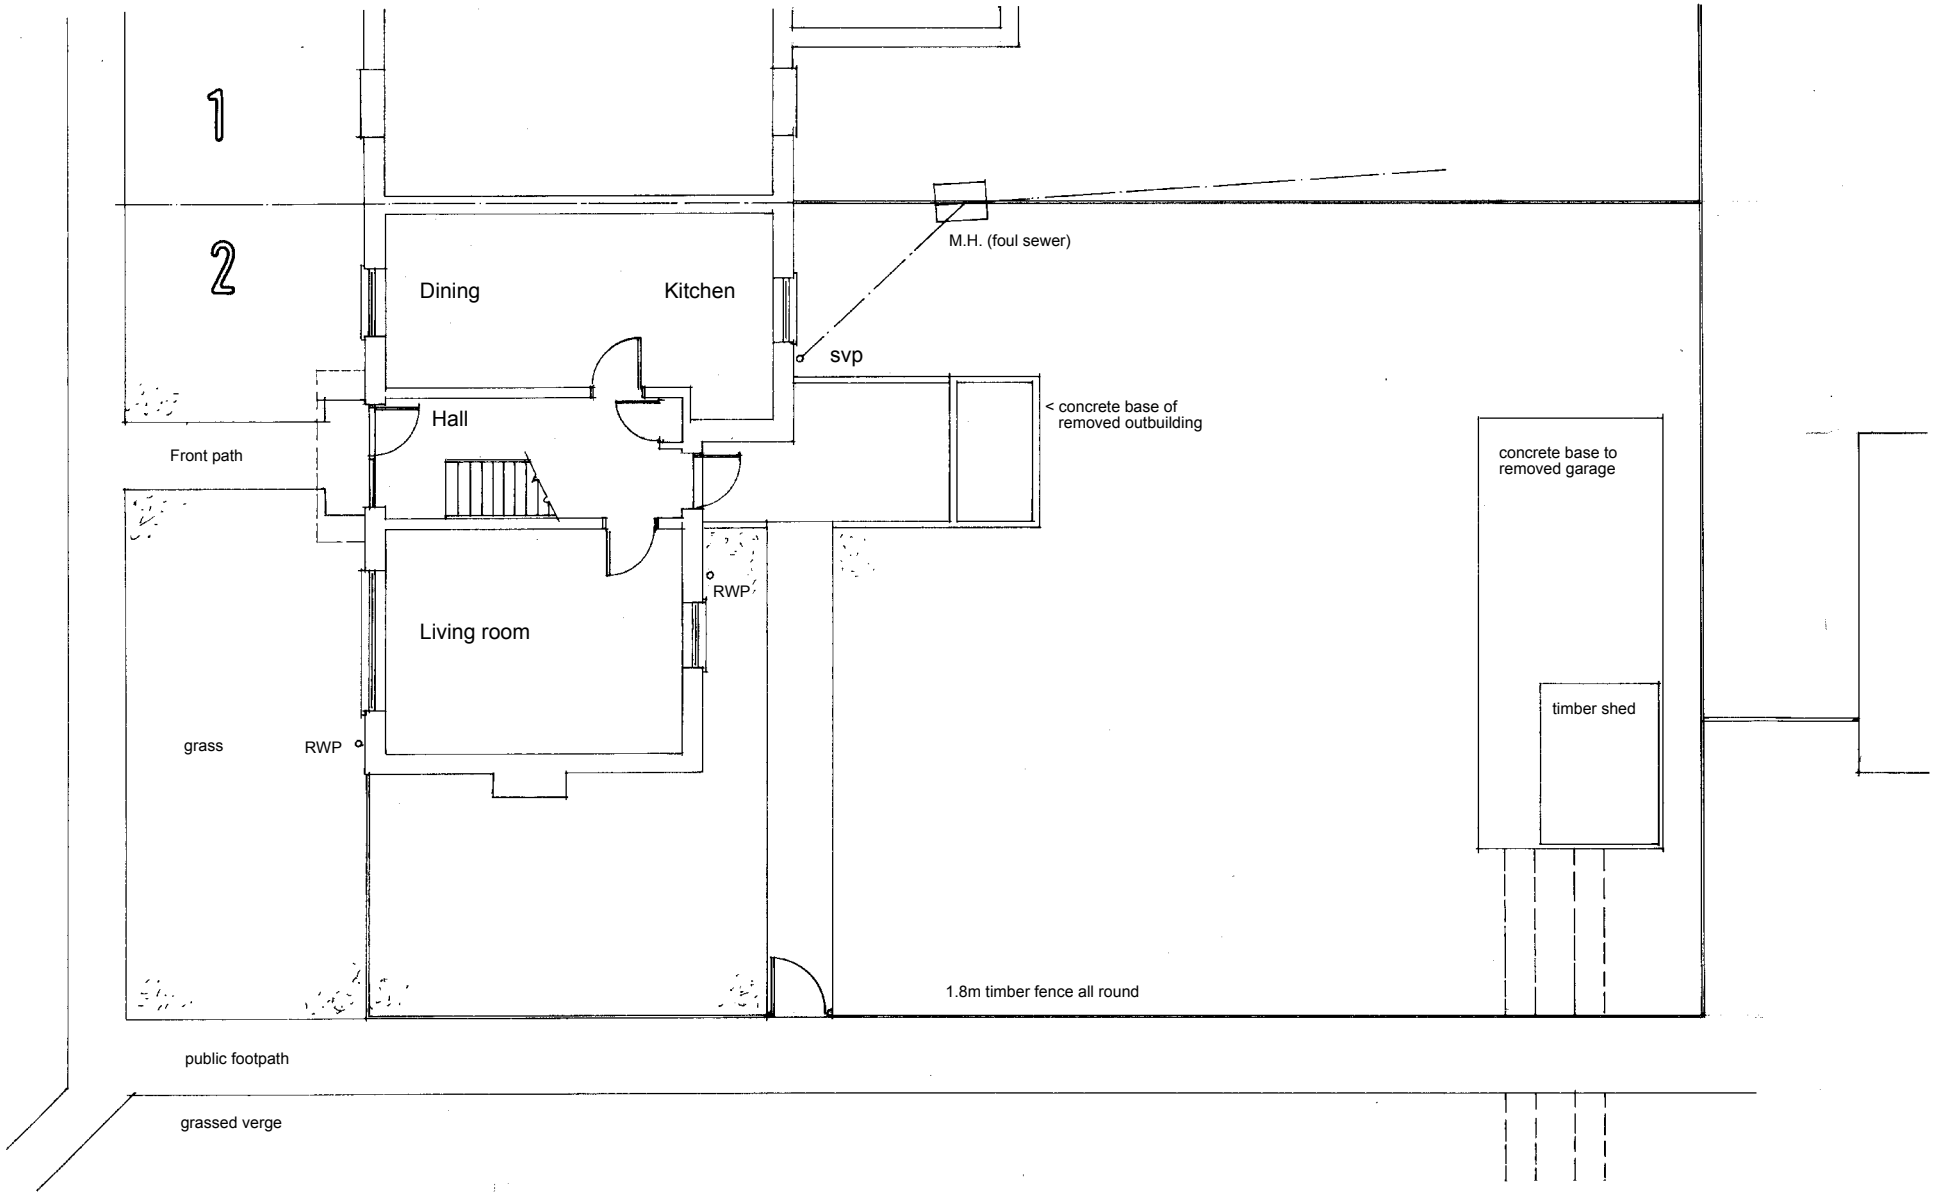


0 1 2 3 4 m

Mr. O. Wiltcomb & Ms. C. Pollard
2, HILLCREST, THICKWOOD, SN14 8BP
Ground Floor Plan - **existing**

vaughan lipscombe
architectural + planning
boyers house . black horse lane . westbury leigh
westbury . wiltshire . BA13 3SJ
0794 1234 245 vaughan.lipscombe@hotmail.co.uk

SCALE 1/100 (@A4)
DATE AUG 2023
DRAWING VL.2023 / 12 / 02