



01 - Existing Site Plan

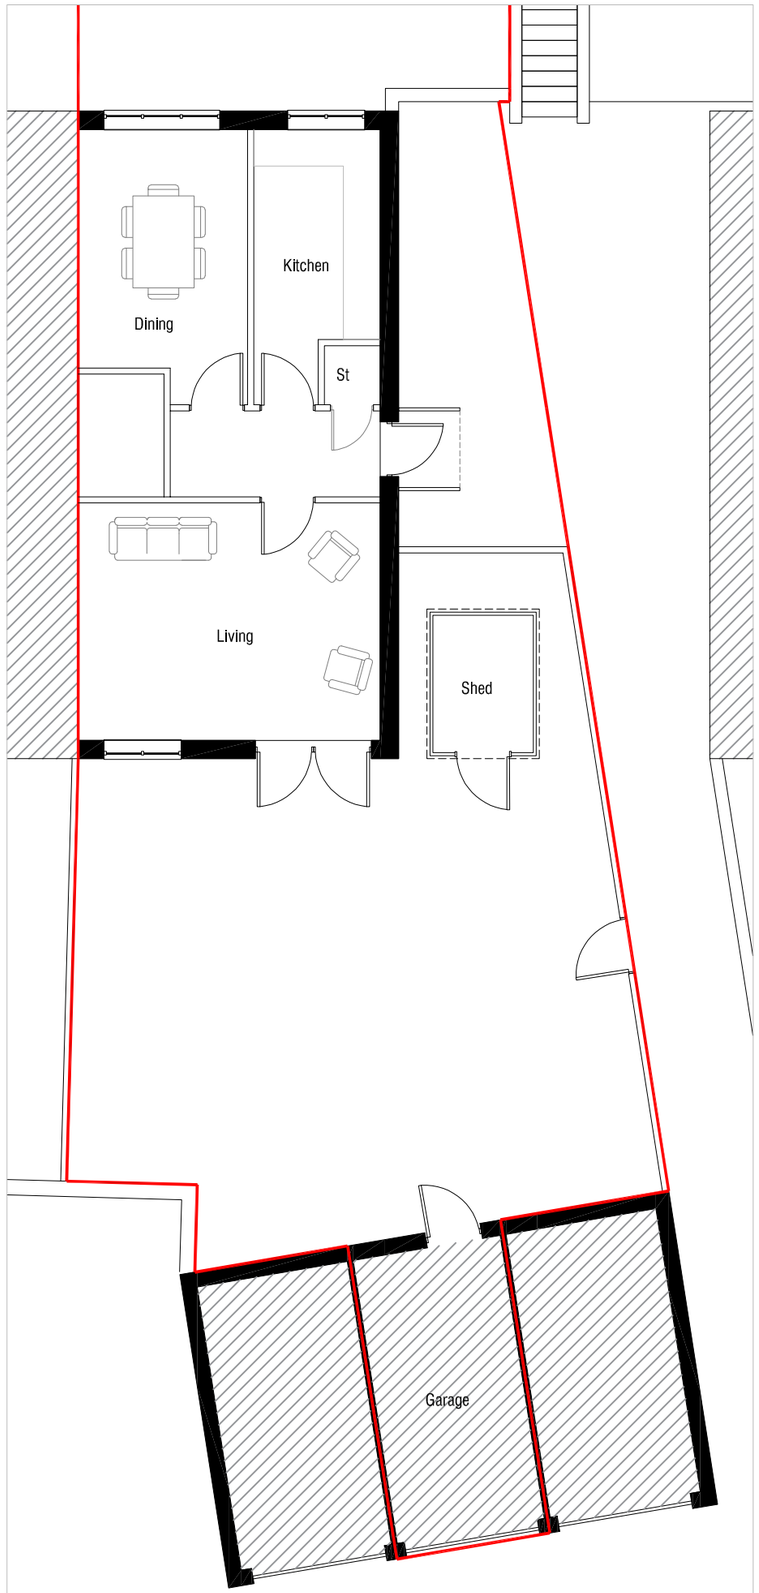

02 - Existing Side Elevation



03 - Existing Front Elevation



04 - Existing Rear Elevation

Site Boundary - Area - 183m²

0 1 2 3 4 5

N

| Rev: | Date: | Revision History: |
|---|---|---|
| B | 31.08.23 | Floor Plans amended |
| A | 17.08.23 | First Issue |

esdon ARCHITECTURE
T: 01722 680 419
M: 07810 647 790
W: info@esdon-architecture.com

Project:
23-065
33 Milford Hill

| | Name: | Date: | | Name: | Date: |
|---|---|---|---|---|---|
| Designed by: | EE | | Checked: | EE | |
| Drawn By: | EE | | Approved: | EE | |

Scale: 1:100 @ A3
Status: Planning

Drawing Title:
Existing Drawings

Drawing No: 00-100
Rev: A