


01 - Proposed Site Plan

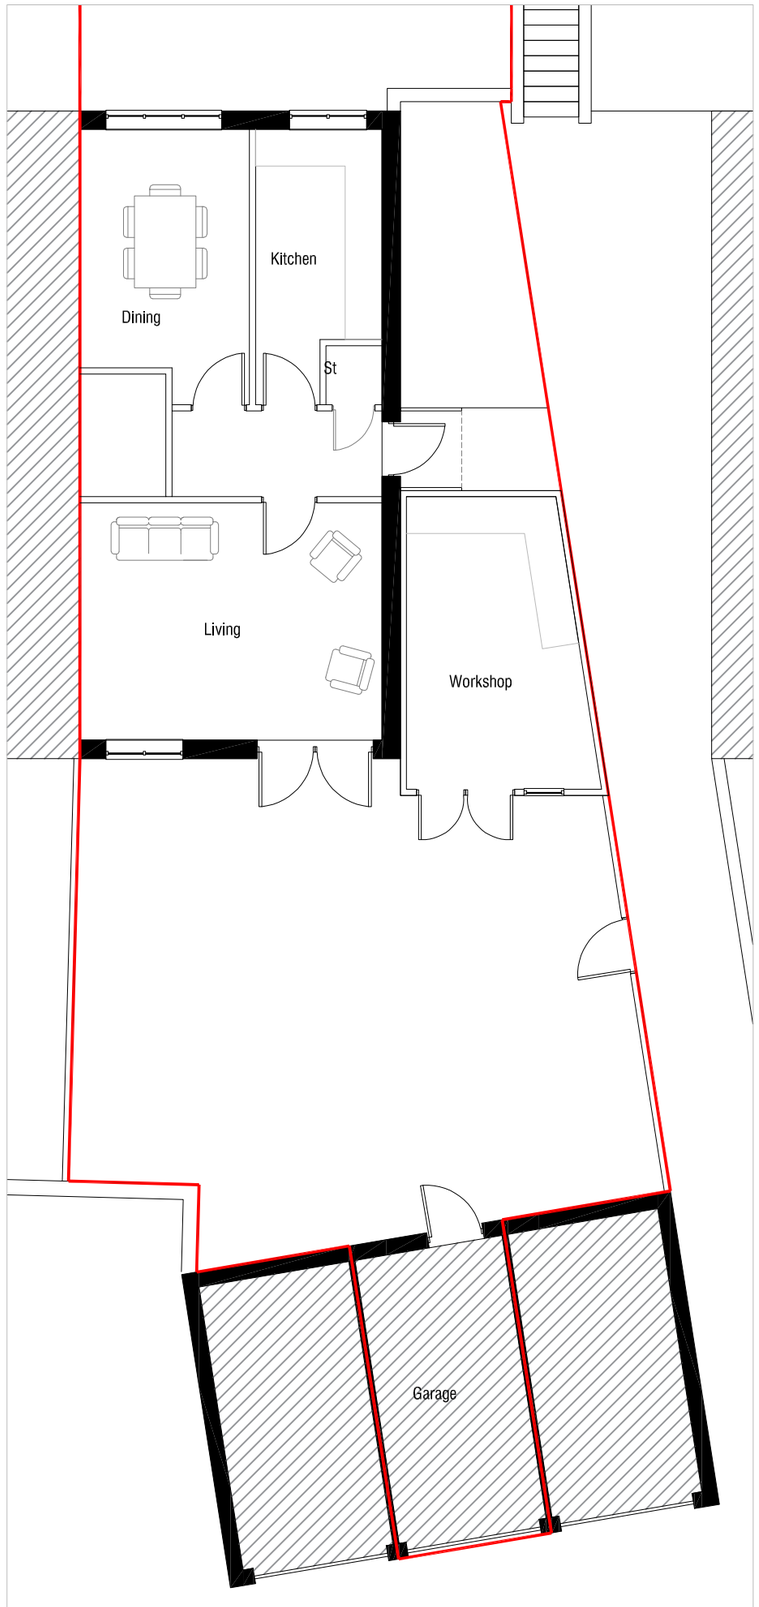


02 - Proposed Side Elevation



03 - Proposed Front Elevation



04 - Proposed Rear Elevation

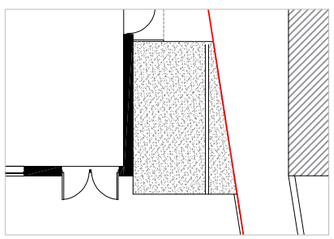

05 - Proposed Roof Plan 1:200

Site Boundary - Area - 183m²

0 1 2 3 4 5

Materials Key:
1 - Timber cladding (to match existing)
2 -Proposed glazed door/window

N

Rev:	Date:	Revision History:
B	31.08.23	Floor Plans updated
A	17.08.23	First Issue

esdon ARCHITECTURE
T: 01722 680 419
M: 07810 647 790
W: info@esdon-architecture.com

Project:
23-065
33 Milford Hill

	Name:	Date:		Name:	Date:
Designed by:	EE		Checked:	EE	
Drawn By:	EE		Approved:	EE	

Scale: 1:100 @ A3
Status: Planning

Drawing Title:
Proposed Drawings

Drawing No: 10-100
Rev: B