

01 - Pre-Developed Front Elevation

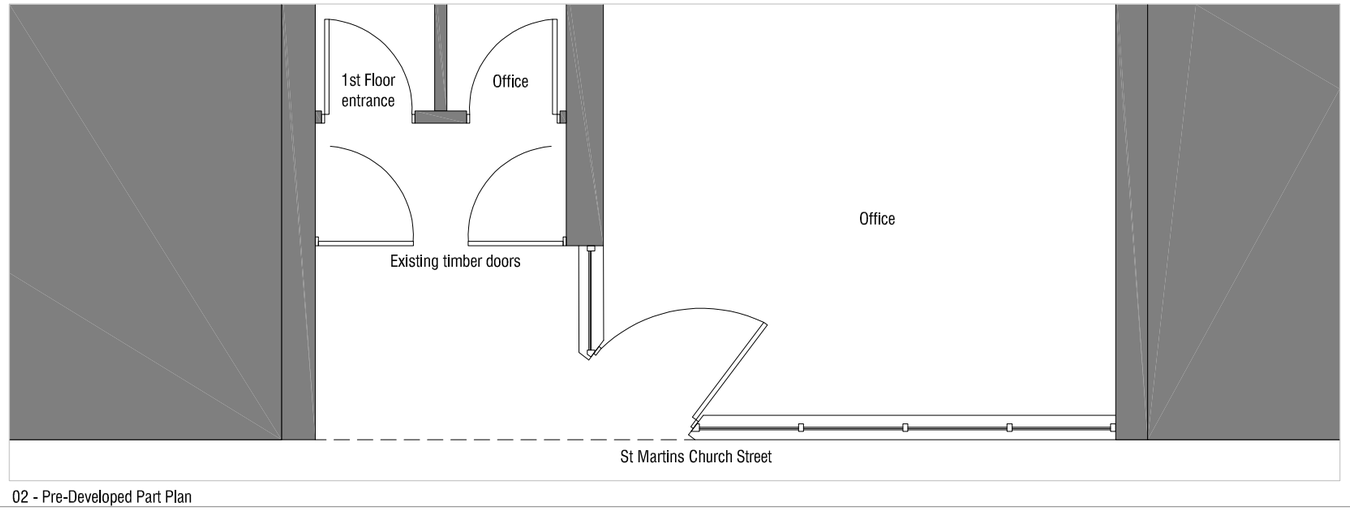

02 - Pre-Developed Part Plan

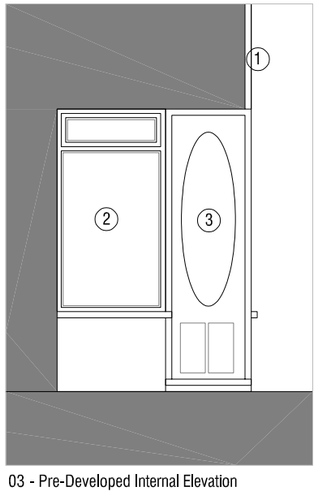

03 - Pre-Developed Internal Elevation

Materials Key:
1 - UPVC Signage
2 - Timber windows
3 - Timber Door

0 0.5 1 1.5 2 2.5

Rev:	Date:	Revision History:
B	01.09.23	Signage added
A	26.07.23	First Issue

esdon ARCHITECTURE
T: 01722 680 419
M: 07810 647 790
W: info@esdon-architecture.com

Project:
23-061
62 St Edmunds Church Street

	Name:	Date:		Name:	Date:
Designed by:	EE		Checked:	EE	
Drawn By:	EE		Approved:	EE	

Scale: 1:50 @ A3
Status: Planning

Drawing Title:
Pre-Developed Front Elevation

Drawing No: 00-100
Rev: B