
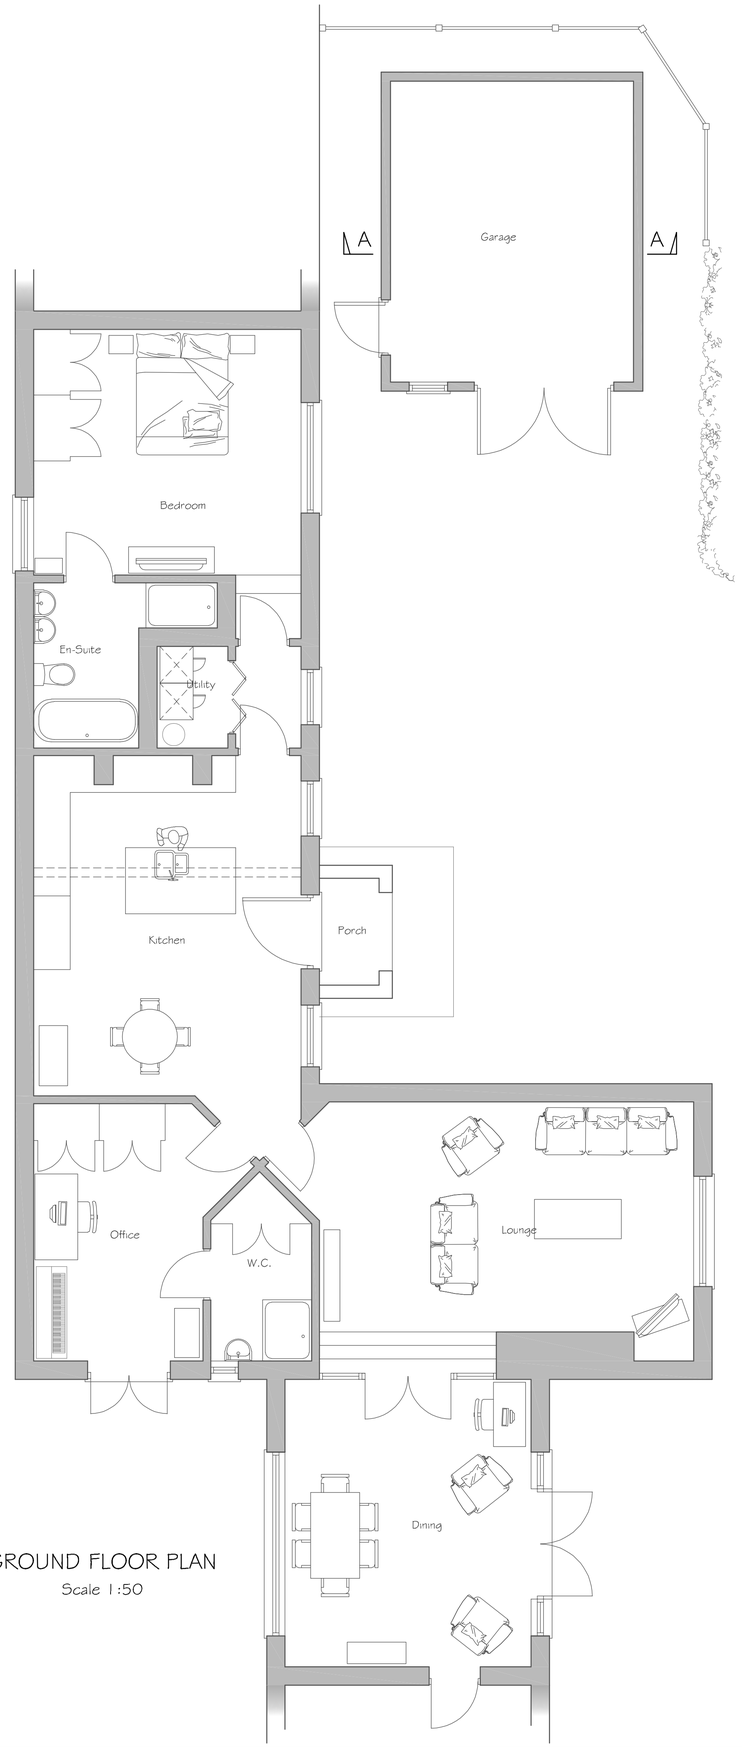


GROUND FLOOR PLAN

Scale 1:50

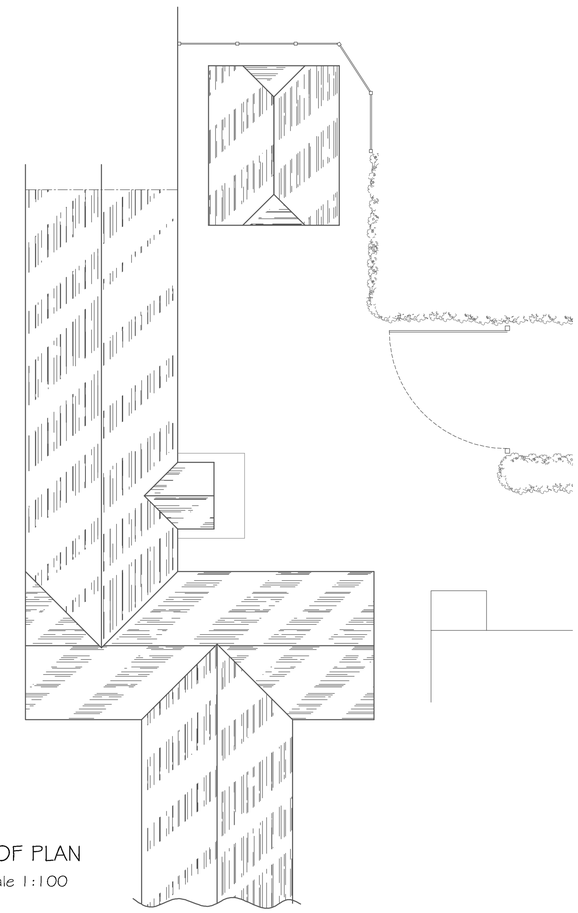


ROOF PLAN

Scale 1:100




HOUSE EAST ELEVATION

Scale 1:100

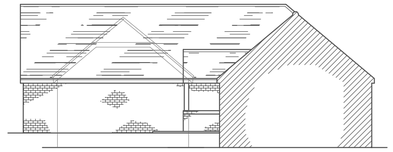


HOUSE NORTH ELEVATION

Scale 1:100

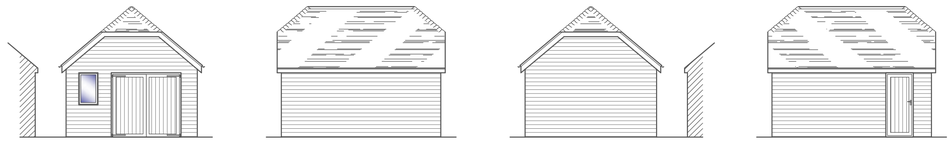


GARAGE ELEVATIONS

Scale 1:100

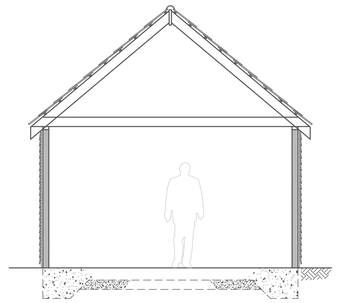


SECTION A-A


Scale 1:50

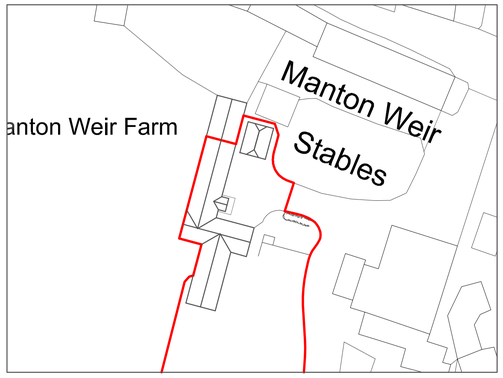

BLOCK PLAN

Scale 1:500

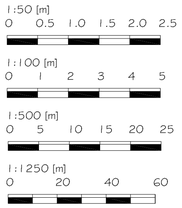

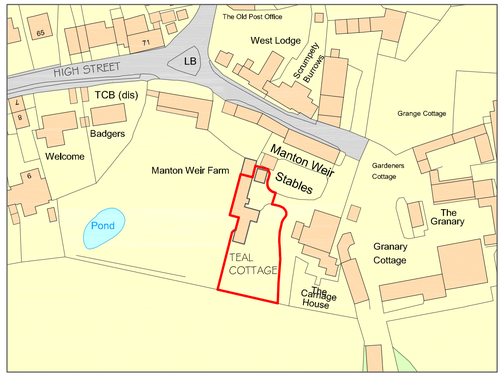

Ordnance Survey, (c) Crown Copyright 2023. All rights reserved. Licence number 100022432

LOCATION PLAN

Scale 1:1250

Alex Dawson
www.addraughting.co.uk
alex@addraughting.co.uk
01672 511412
07791 341698

59 Barrow Close
Marlborough
Wiltshire
SN8 2BE

AD DRAUGHTING
ARCHITECTURAL SERVICES

Client

MR & MRS SHARP

Job Title

CONVERSION AT:
TEAL COTTAGE,
HIGH STREET,
MANTON,
MARLBOROUGH,
SN8 4HH.

Drawing Title

EXISTING ELEVATIONS AND PLANS

Scale AS SHOWN

Date 29/08/2023 | Drawn AD

Drawing No. 1267-01 | Rev A

841 x 594 A1