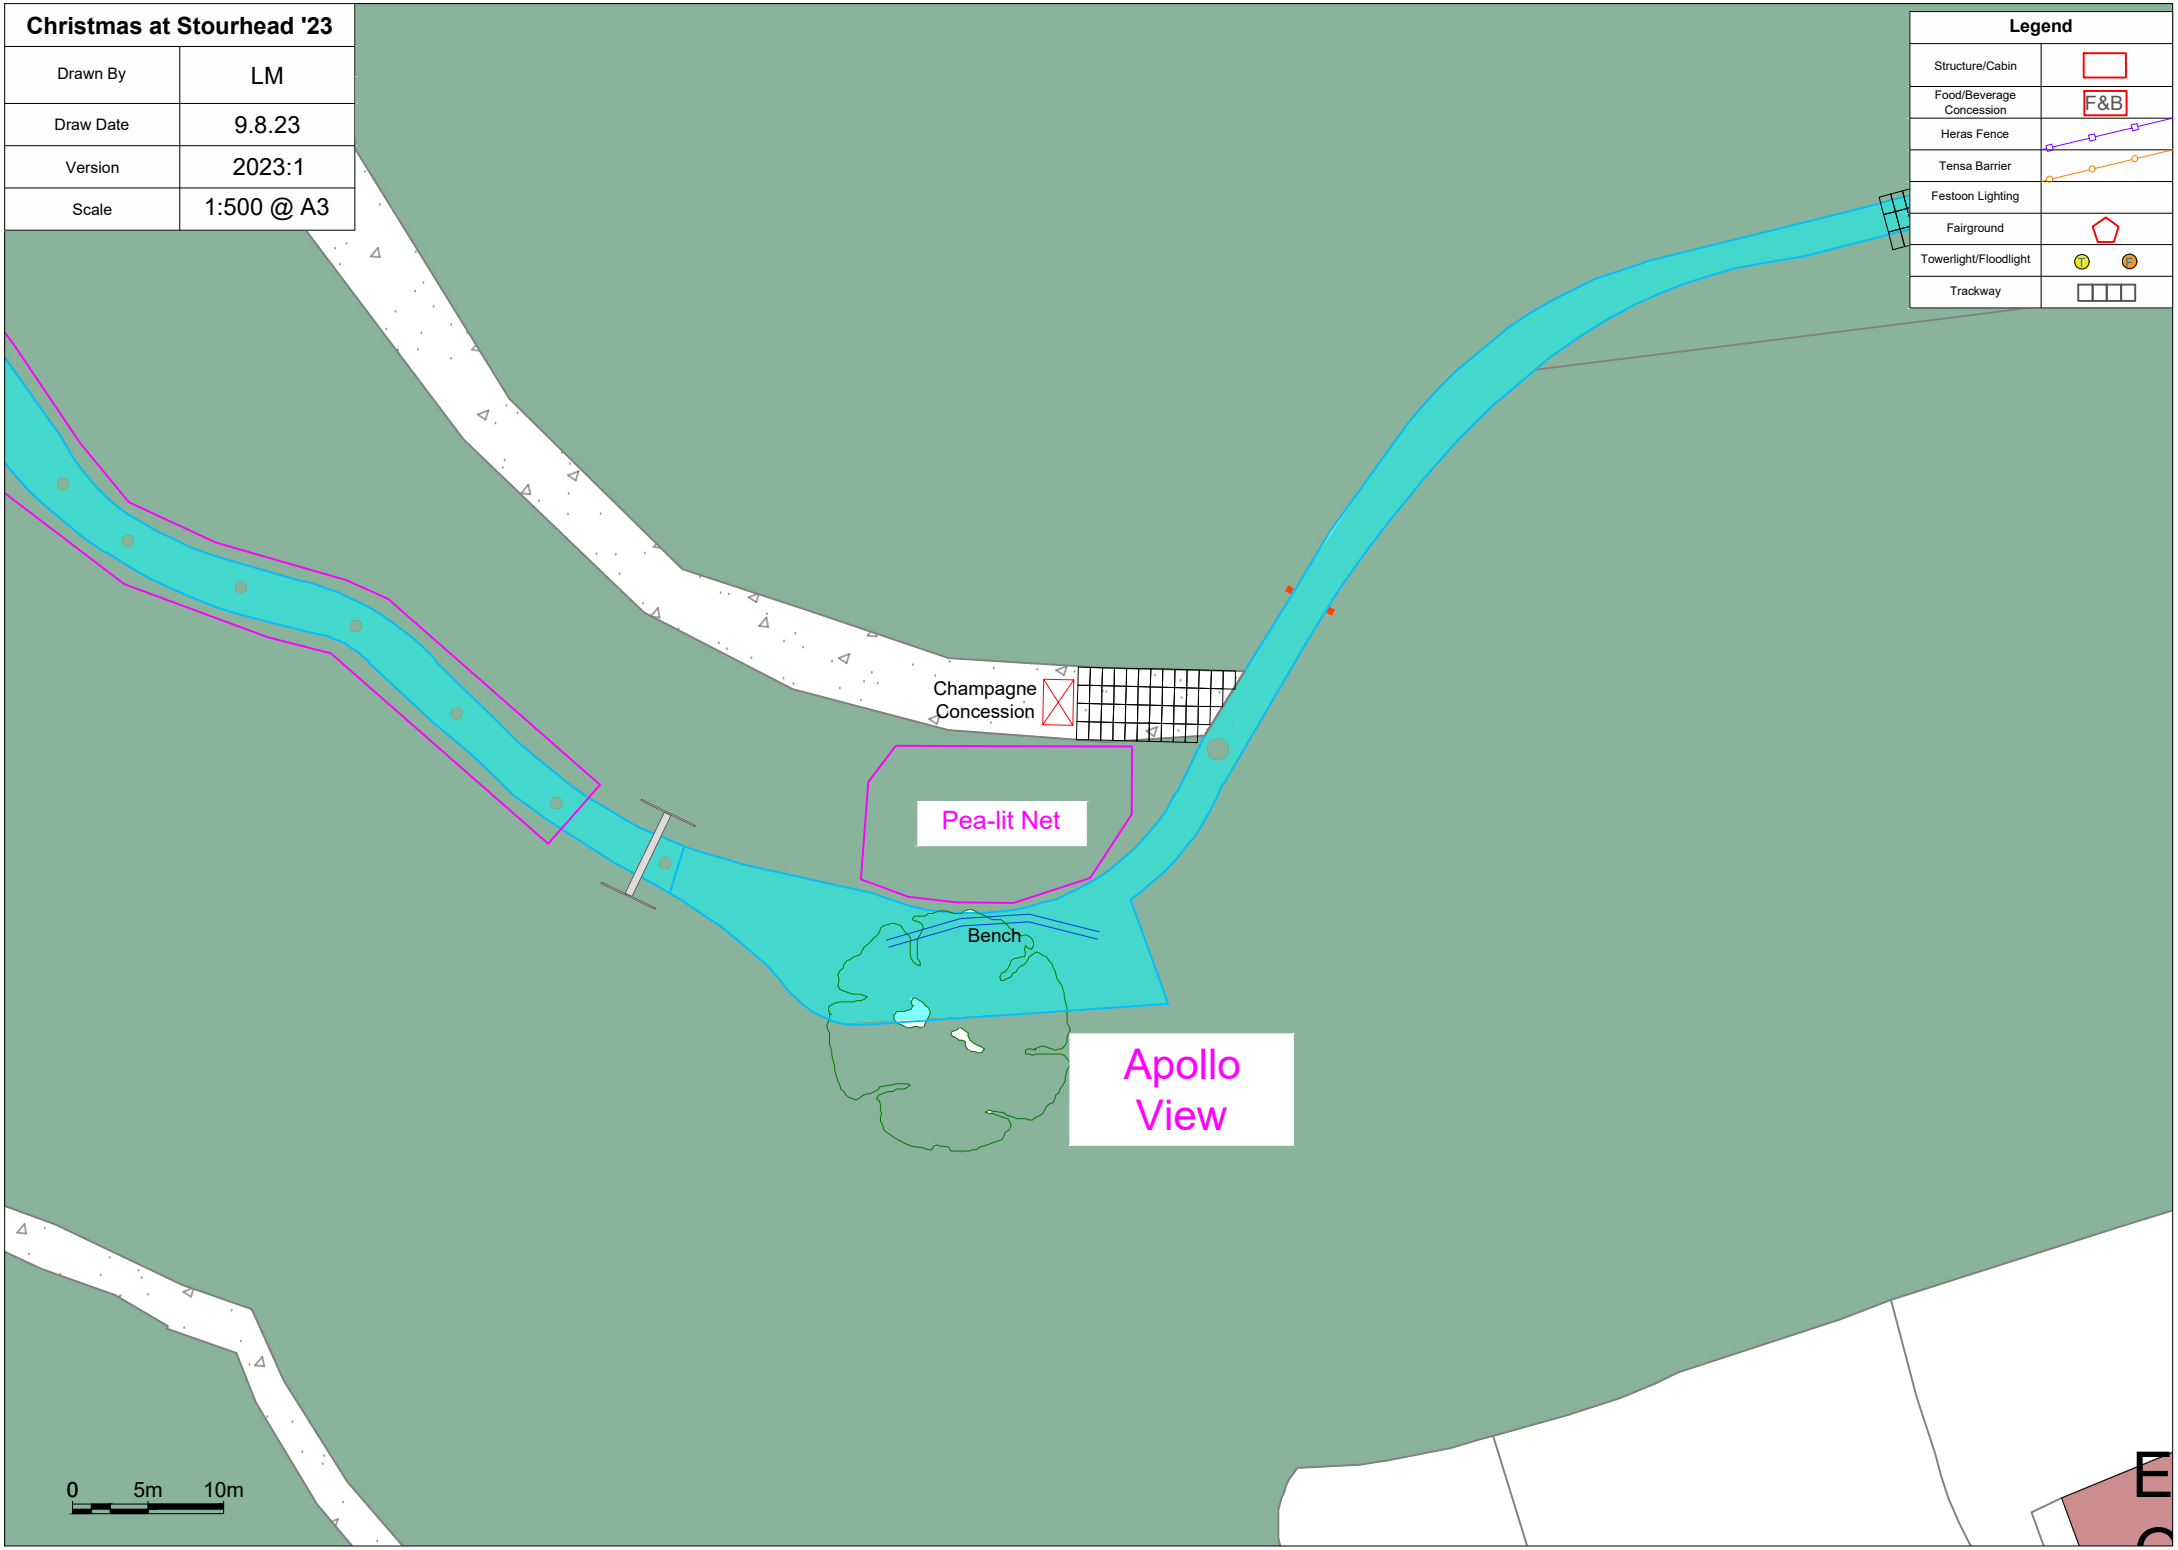

Christmas at Stourhead '23
Drawn By
LM
Draw Date
9.8.23
Version
2023:1
Scale
1:500 @ A3
Legend
Structure/Cabin
Food/Beverage Concession
F&B
Heras Fence
Tensa Barrier
Festoon Lighting
Fairground
Towerlight/Floodlight
Trackway
Champagne Concession
Pea-lit Net
Bench
Apollo View
0
5m
10m