scale 1:200

0 5m 10m 15m

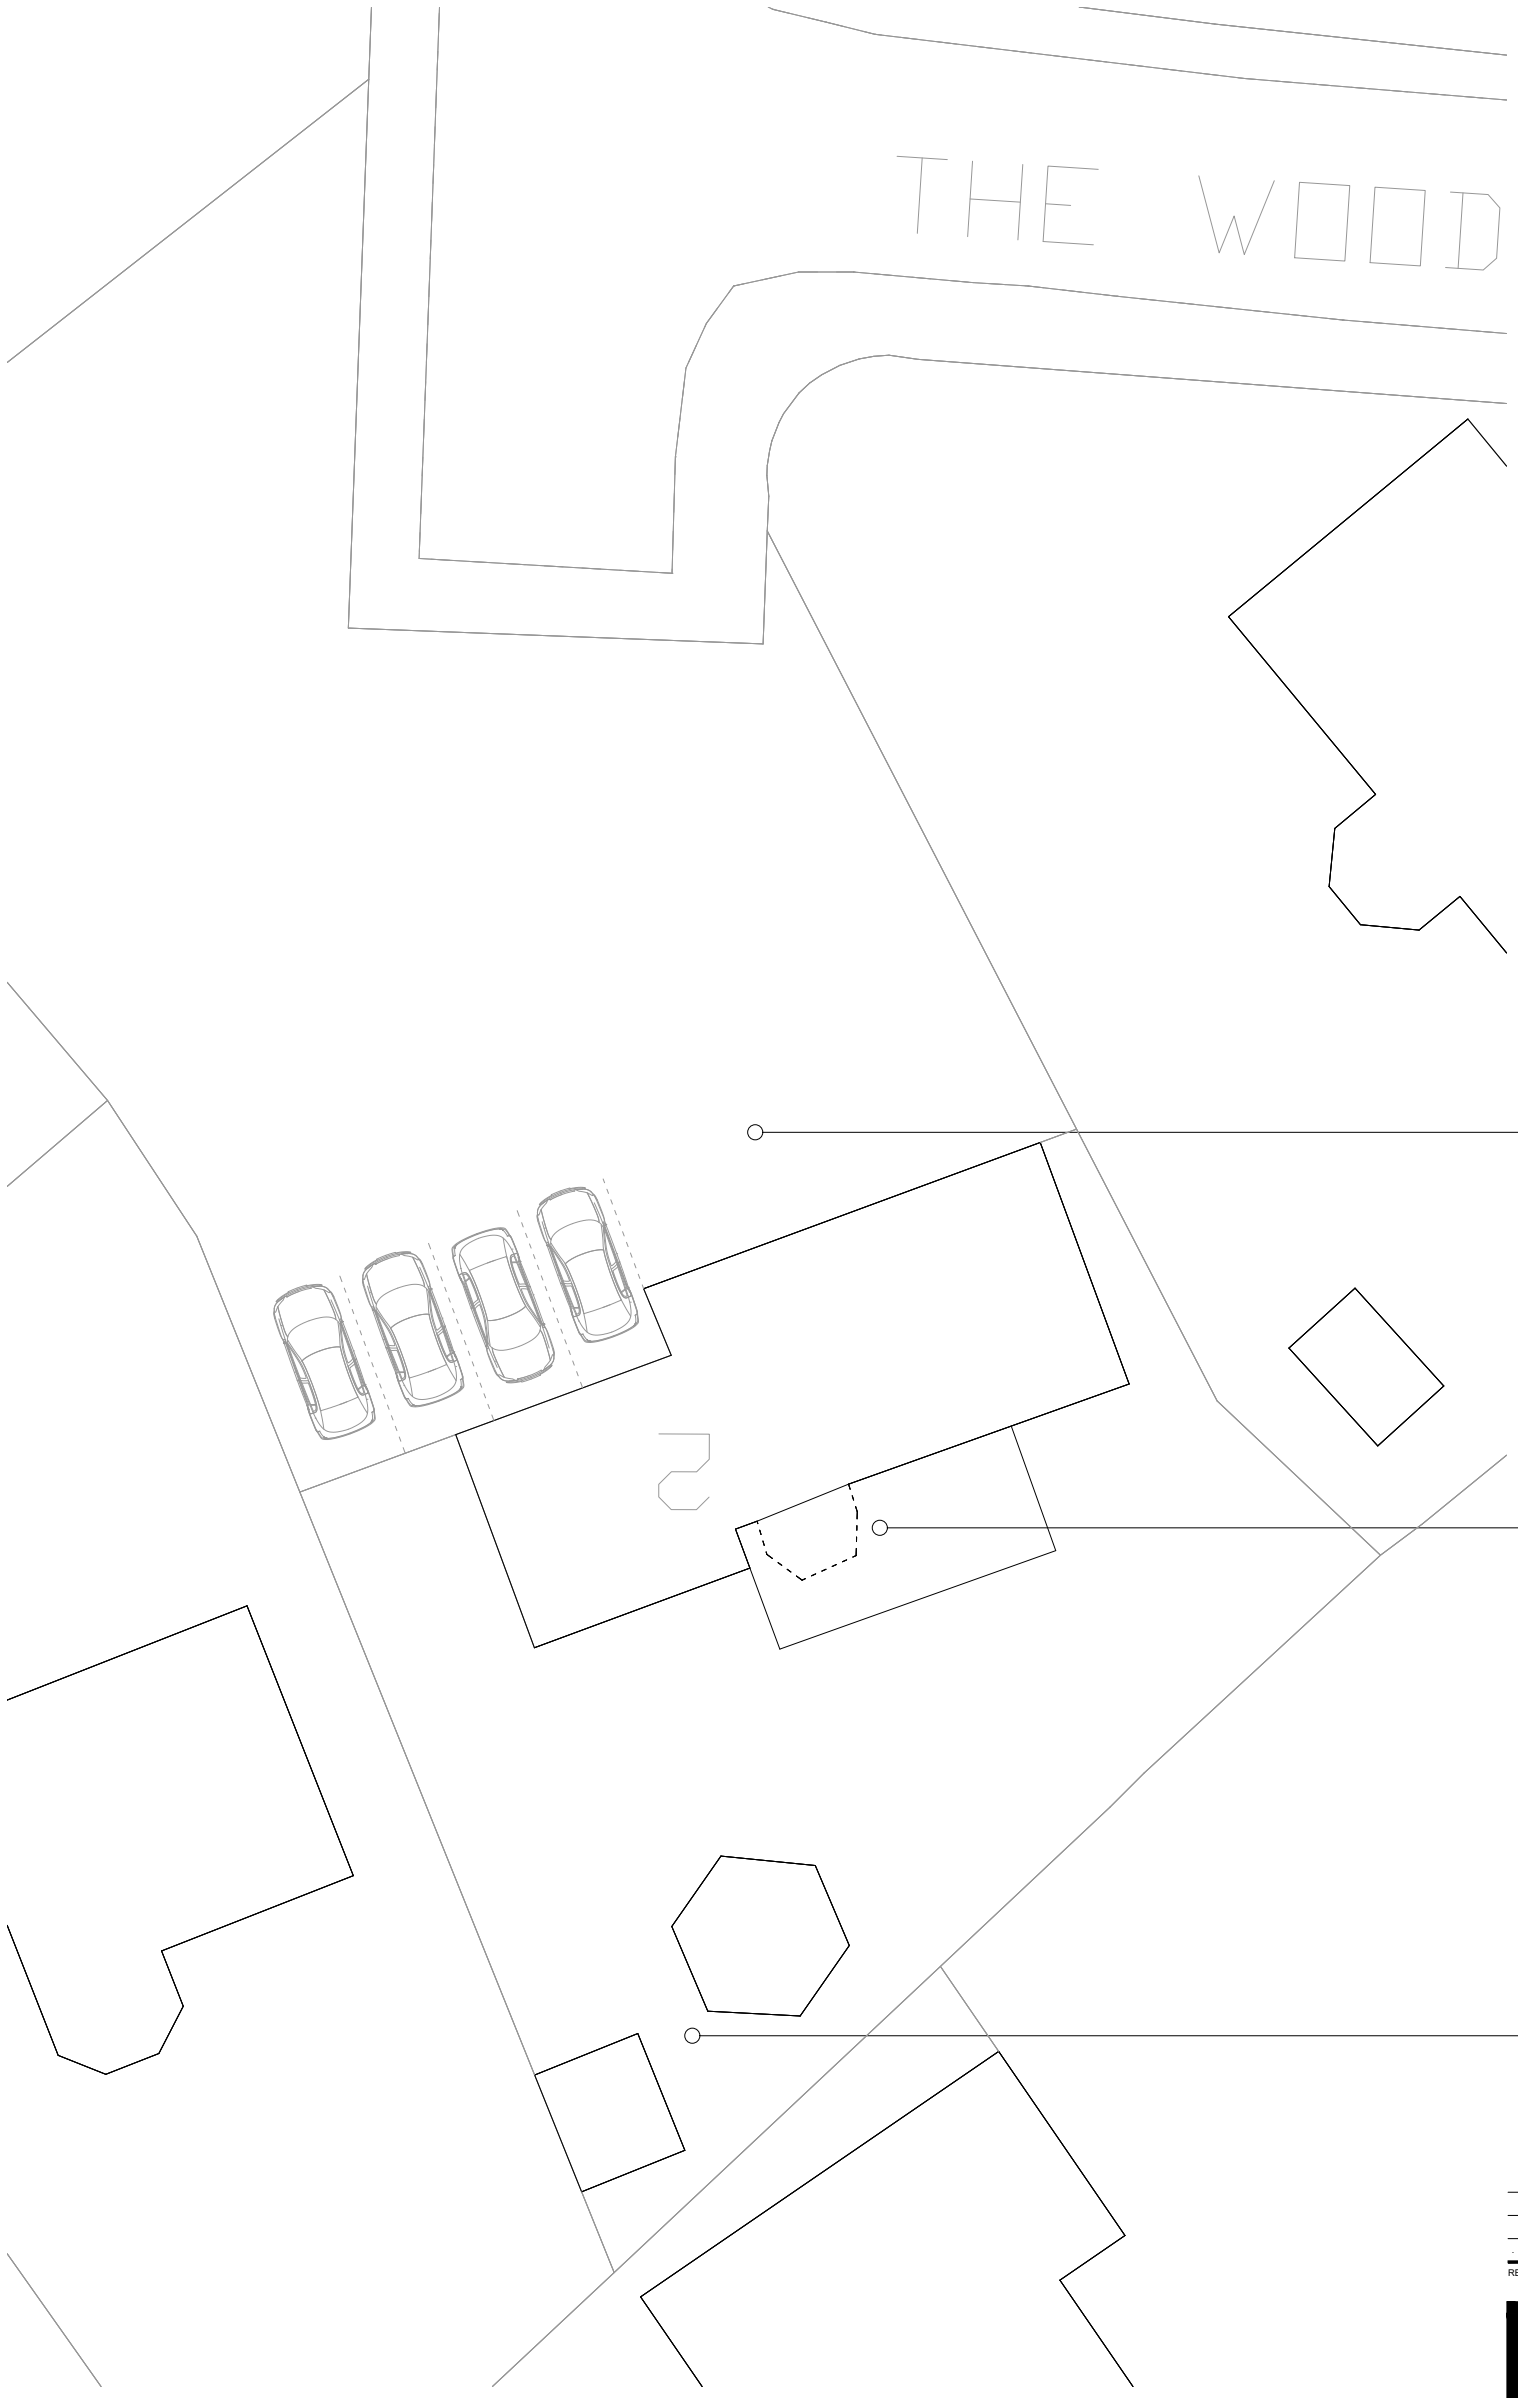

Existing detached house with off street parking externally & parking for additional cars within integral double garage

Existing single storey rear sun room off existing kitchen to be replaced with new single storey rear extension

Existing garden buildings retained

REV	DATE	DESCRIPTION	DRAWN	CHECKED
.	24/08/23	Client review	LQ	ME

Block Plan

1:200 @ A3

Note - All dimensions to be checked on site prior to commenecement of works

BUILD ARCHITECTS

www.build-architects.co.uk

studio@build-architects.co.uk

07977 582048

- **Architecture**
- **Landscape**
- **Interiors**
- **Historic Buildings**
- **Masterplanning**

This drawing is copyright of the Architect and shall not be reproduced without permission.

Check all dimensions and report any errors, or omissions.

Responsibility for setting out rests with the contractor, all dimensions & setting out to be checked on site prior to commencement of works.

Planning

Mr & Mrs Greig

Proposed Extension
2 The Woodlands
Warminster

Block Plan
As Existing / As Proposed

2023 / 047

PP 005 /

Aug 2023 1:200 @ A3

CM ME