scale 1:100

0 2m 4m 6m

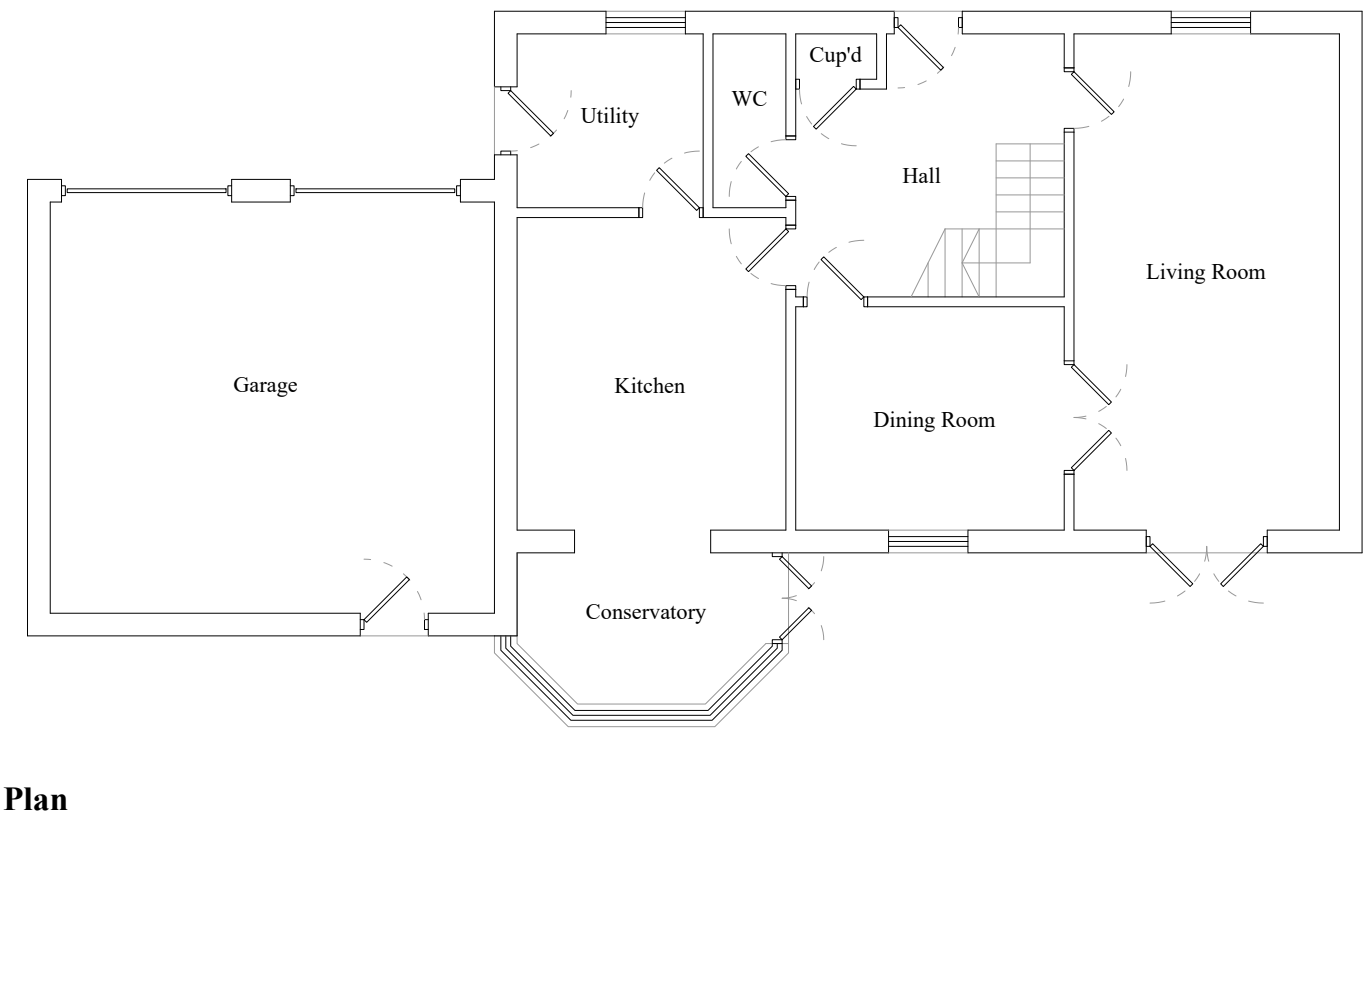

Ground Floor Plan
As Existing

Ground Floor Plan
As Proposed

- *Single storey flat roofed rear extension*
- *2m x 1m pyramid lantern*
- *4m bi-fold door to rear & French door to existing patio*
- *Cast stone quoins to outside corners*

Note - All dimensions to be checked on site prior to commenecement of works

REV	DATE	DESCRIPTION	DRAWN	CHECKED
.	24/08/23	Client review	LQ	ME

BUILD ARCHITECTS

www.build-architects.co.uk

studio@build-architects.co.uk

07977 582048

- **Architecture**
- **Landscape**
- **Interiors**
- **Historic Buildings**
- **Masterplanning**

This drawing is copyright of the Architect and shall not be reproduced without permission.

Check all dimensions and report any errors, or omissions.

Responsibility for setting out rests with the contractor, all dimensions & setting out to be checked on site prior to commencement of works.

Planning

Mr & Mrs Greig

Proposed Extension
2 The Woodlands
Warminster

Floor Plans
As Existing / As Proposed

2023 / 047

PP 010 /

Aug 2023 1:100 @ A3

CM ME