© JOHN HARTLEY. DRAWINGS ARE ONLY TO BE AMENDED IN THE ORIGINAL ELECTRONIC MEDIA BY JOHN HARTLEY. ANY ERRORS OR OMISSIONS ARE TO BE COMMUNICATED TO JOHN HARTLEY IMMEDIATELY. ALL MEASUREMENTS ARE TO BE VERIFIED ON SITE. THIS DRAWING IS INTENDED FOR USE WITH THE NAMED PROJECT ONLY.

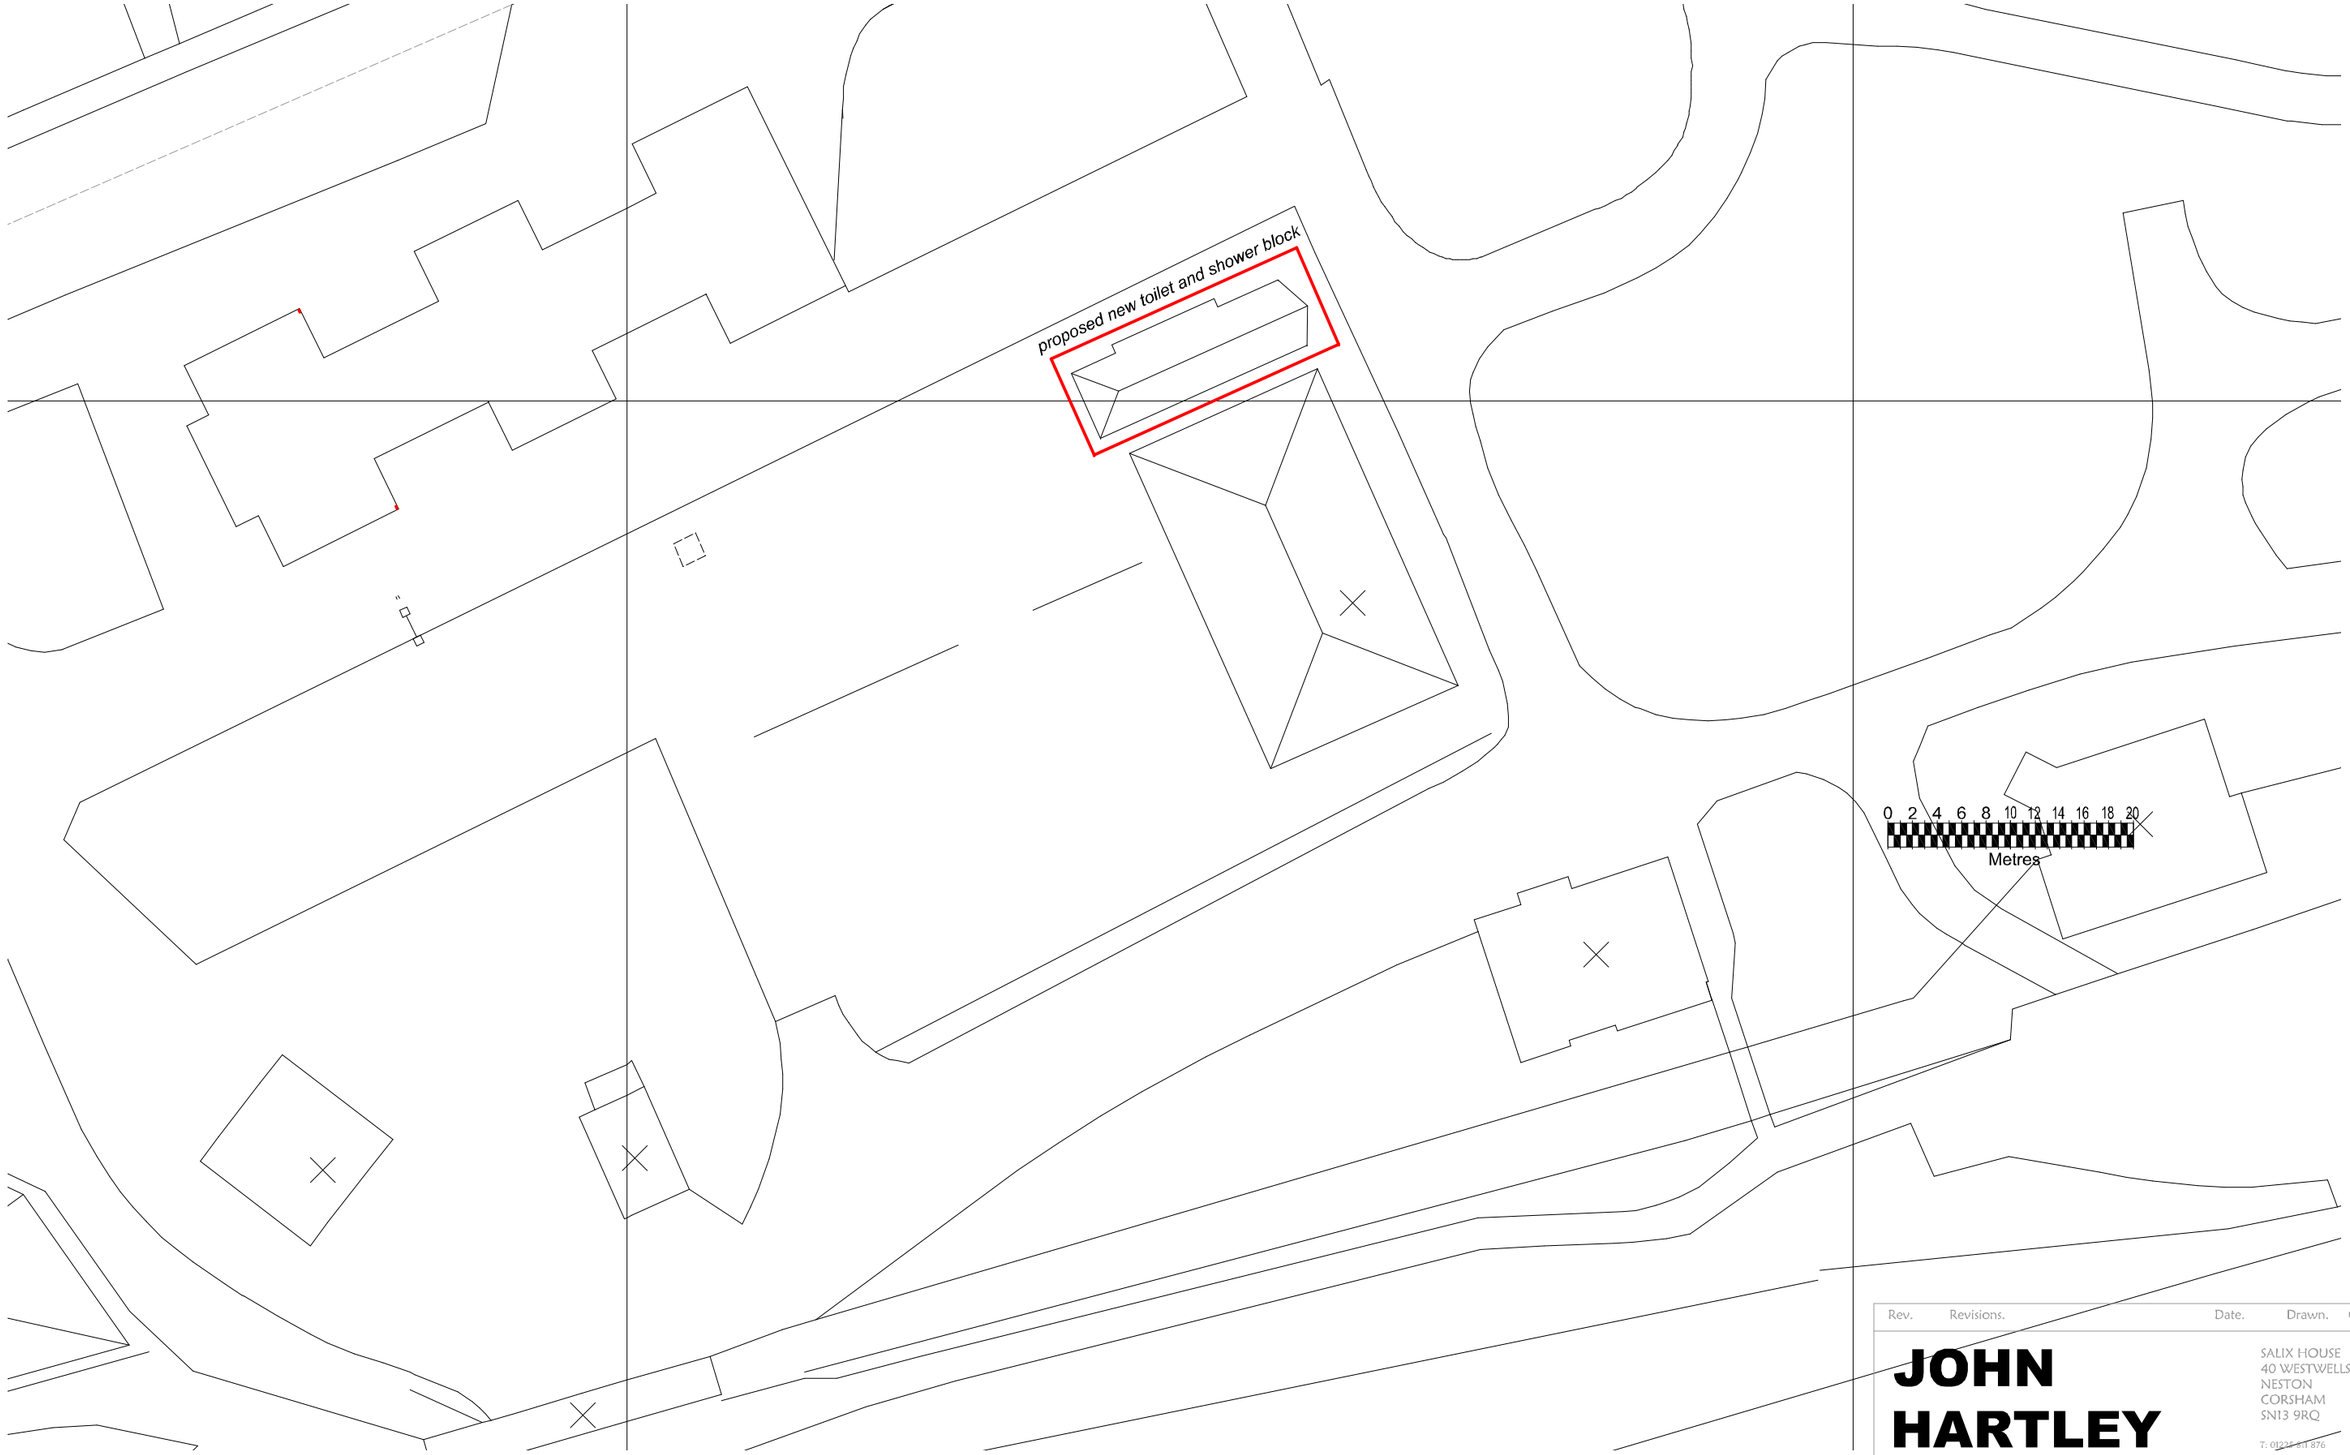

PROPOSED NEW TOILET AND SHOWER BUILDING

Rev.	Revisions.	Date.	Drawn.	Checked

JOHN HARTLEY

SALIX HOUSE
40 WESTWELLS
NESTON
CORSHAM
SN13 9RQ

T: 01249 811 876

Project:	PROPOSED NEW TOILET AND SHOWER BUILDING		
Address:	CASTLE COMBE CIRCUIT, CHIPPENHAM	--	
Dwg. Title:	PADDOCK BLOCK PLAN		
Dwg. No.:	1504.0.2	Revision:	
Scale: 1:500@A3	Date: SEPT 23	Drawn: JH	
SK: SKETCH	P: PRELIMINARY	T: TENDER	C: CONSTRUCTION