WWW.NIGEL-LILLEY.CO.UK - ARCHITECTURAL CONSULTANT - FARLEY 01722 712356 - NIGEL@NIGEL-LILLEY.CO.UK

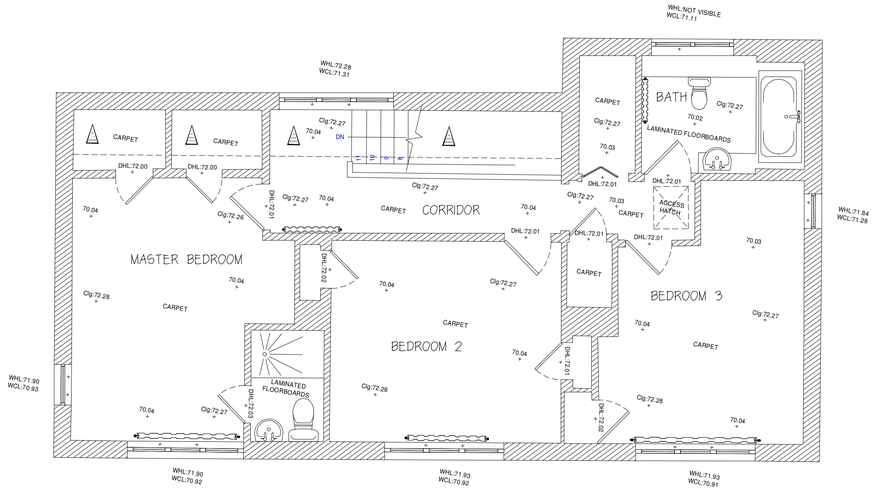

PLAN AT FIRST FLOOR LEVEL



SOUTH ELEVATION



EAST ELEVATION



WEST ELEVATION





NORTH ELEVATION

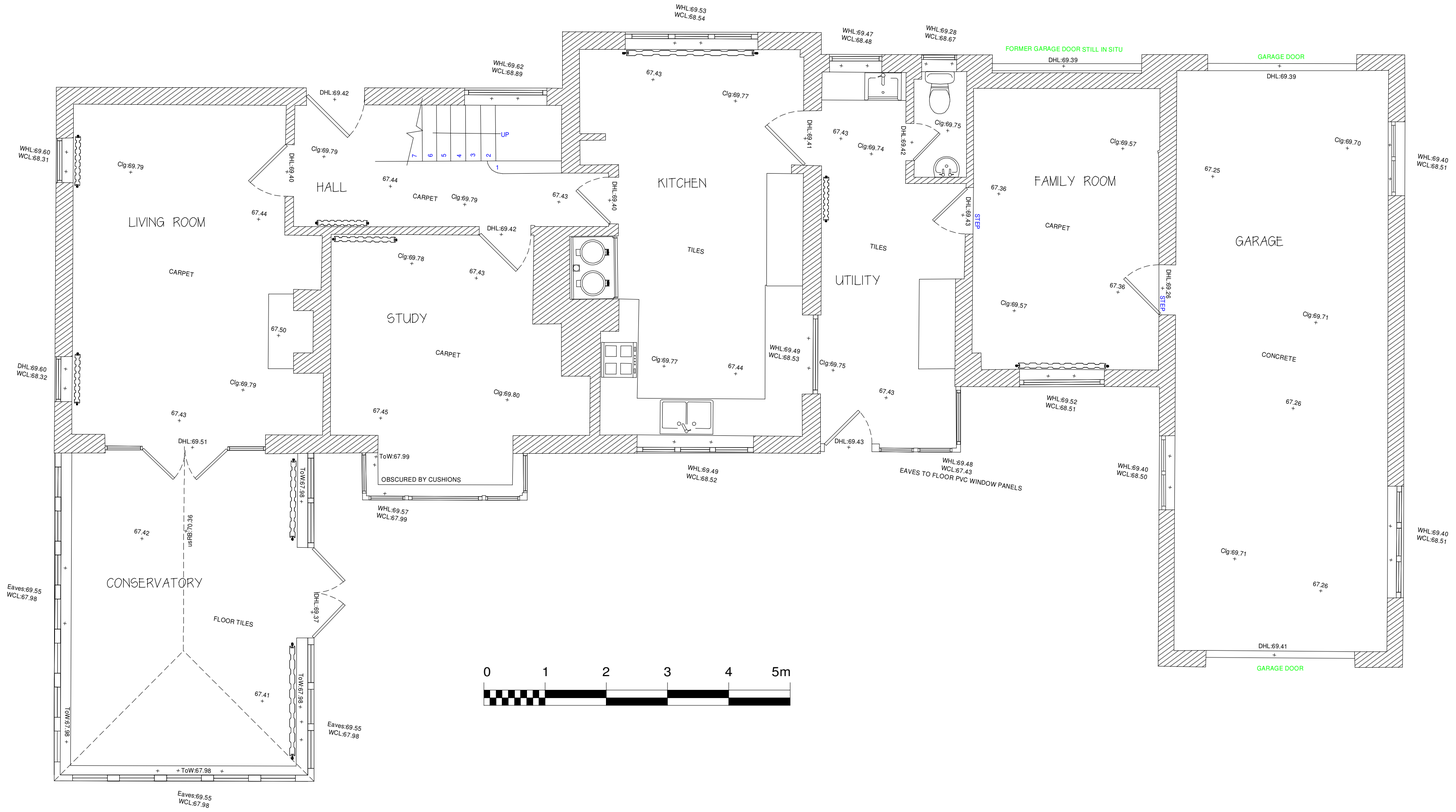

PLAN AT GROUND FLOOR LEVEL



SITE LOCATION PLAN 1.1250

HEWLETT TURF & LANDSCAPES LTD

proposed development

at

stoney meadow

dinton

PLANS AS EXISTING

scale 1.50 1.100 date july 2022

drawing no Hd/p/02

STONEY MEADOW

02