



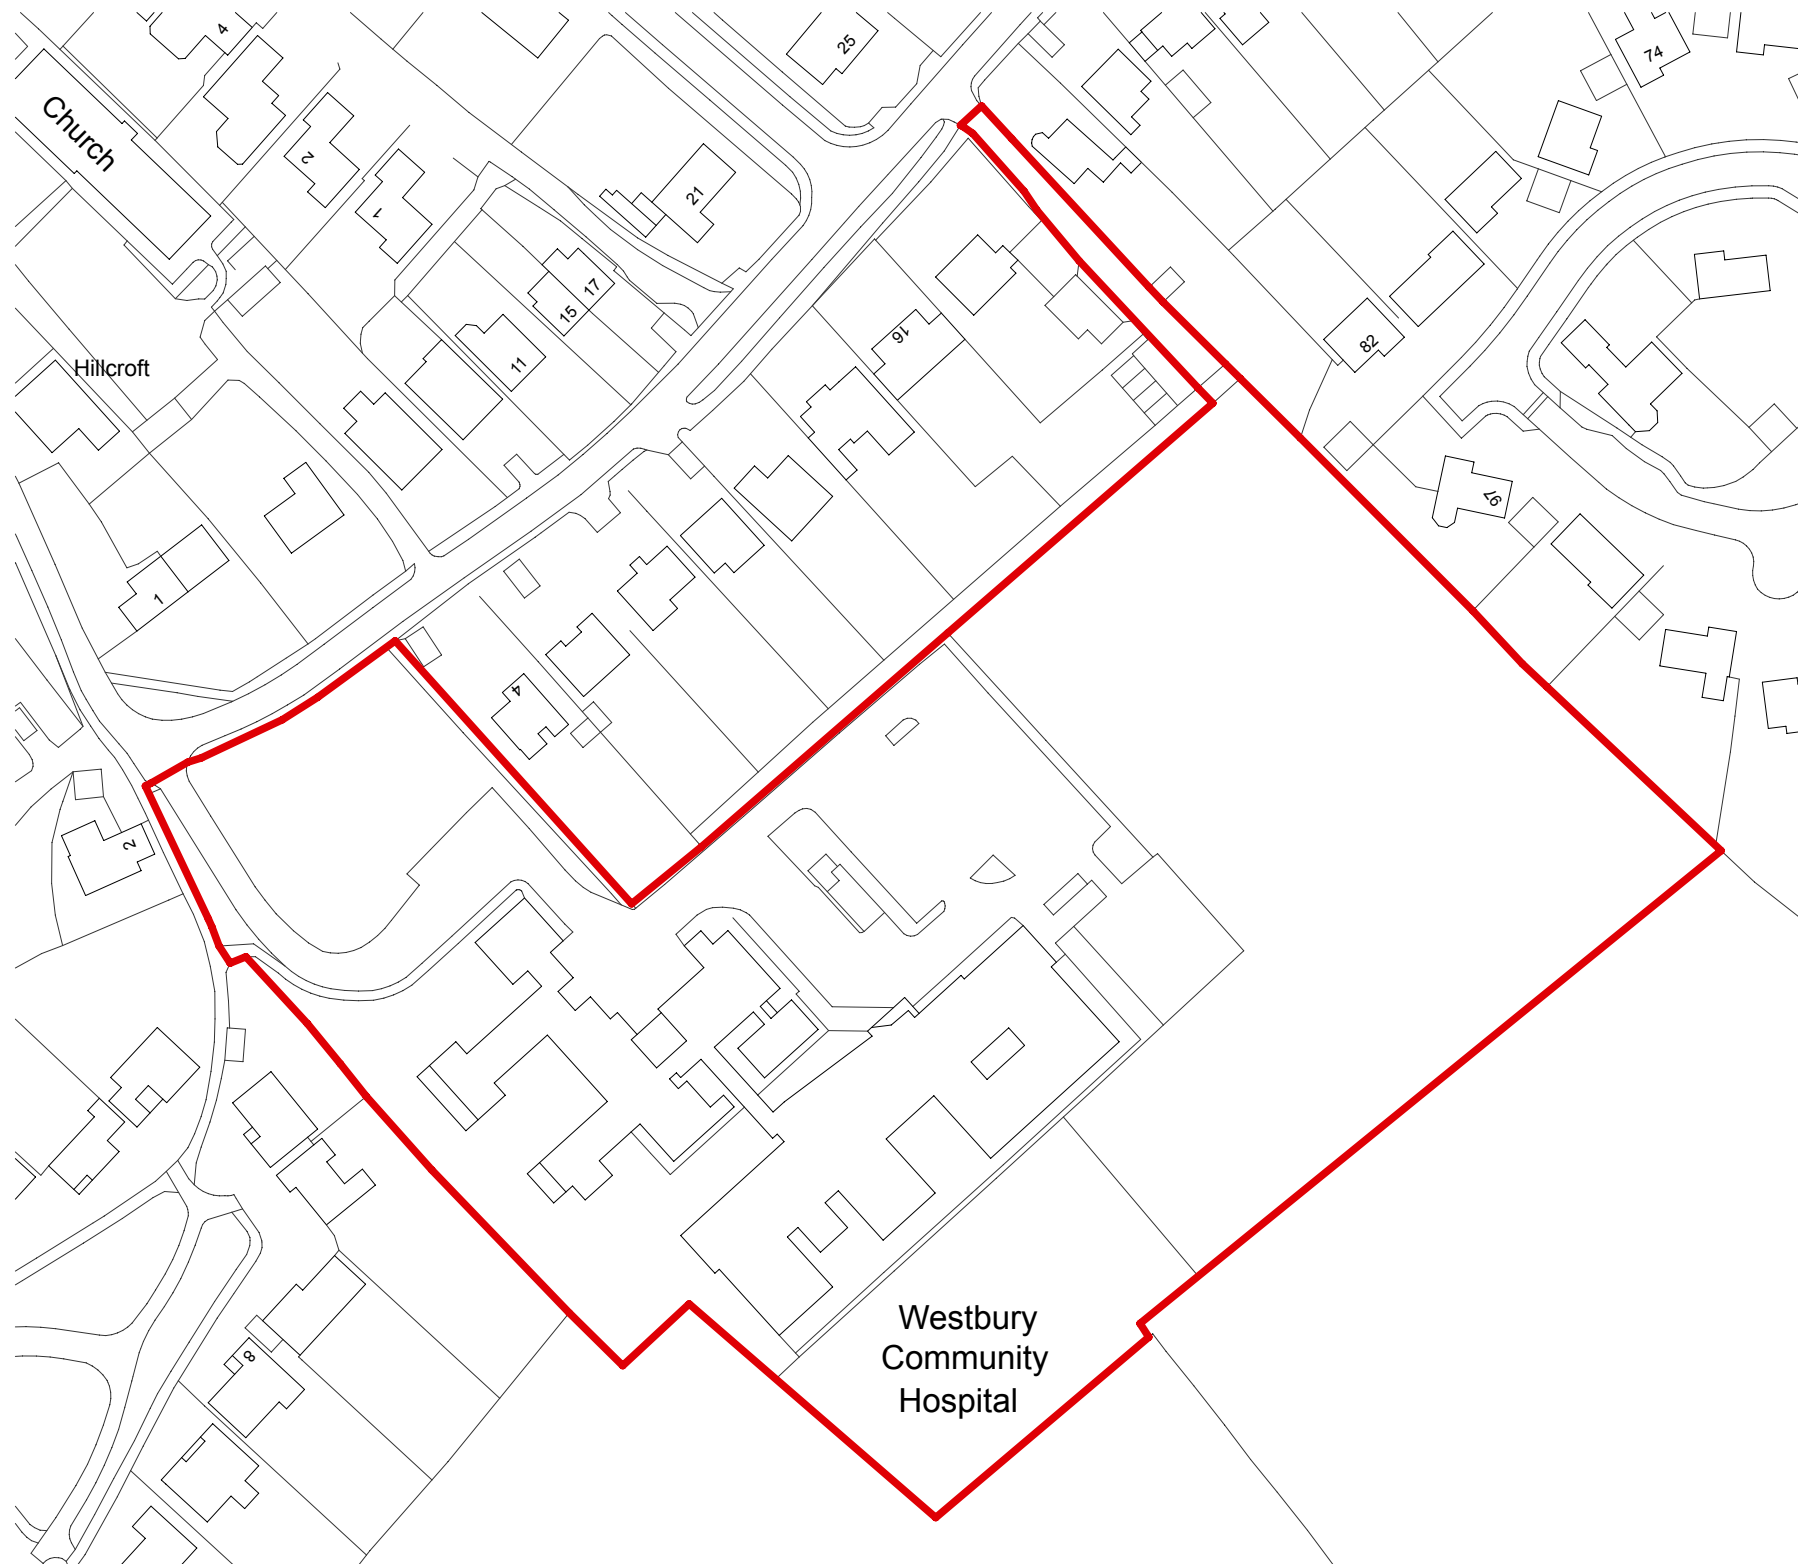

Ordnance Survey, (c) Crown Copyright 2014. All rights reserved. Licence number 100022432

Site Location 1:1250 @ A3

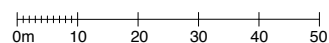


NOTES

© Keep 2014

This drawing has been produced for NHS Properties Ltd. for the proposed development at Westbury, and is not intended for use by any other person or for any other purpose.

Responsibility is not accepted for errors made by others in scaling from this drawing.

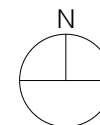

Site Boundary 

Site Area = 2.33 ha

Issued to team NS SC 09.10.14 -

Notes DR CH Date Rev



Keep Architecture Limited,
1.3 Temple Studios,
Bristol, BS1 6QA
t: 0117 325 0359
e: info@keeparchitecture.co.uk
w: keeparchitecture.co.uk
twitter: @keeparchitect

Project

Westbury

Drawing

Site Location

Drawing number

1134.S.001

Scale

1:1250 @ A3

Revision number