N

0m 10m 20m 30m 40m

Scale 1:500

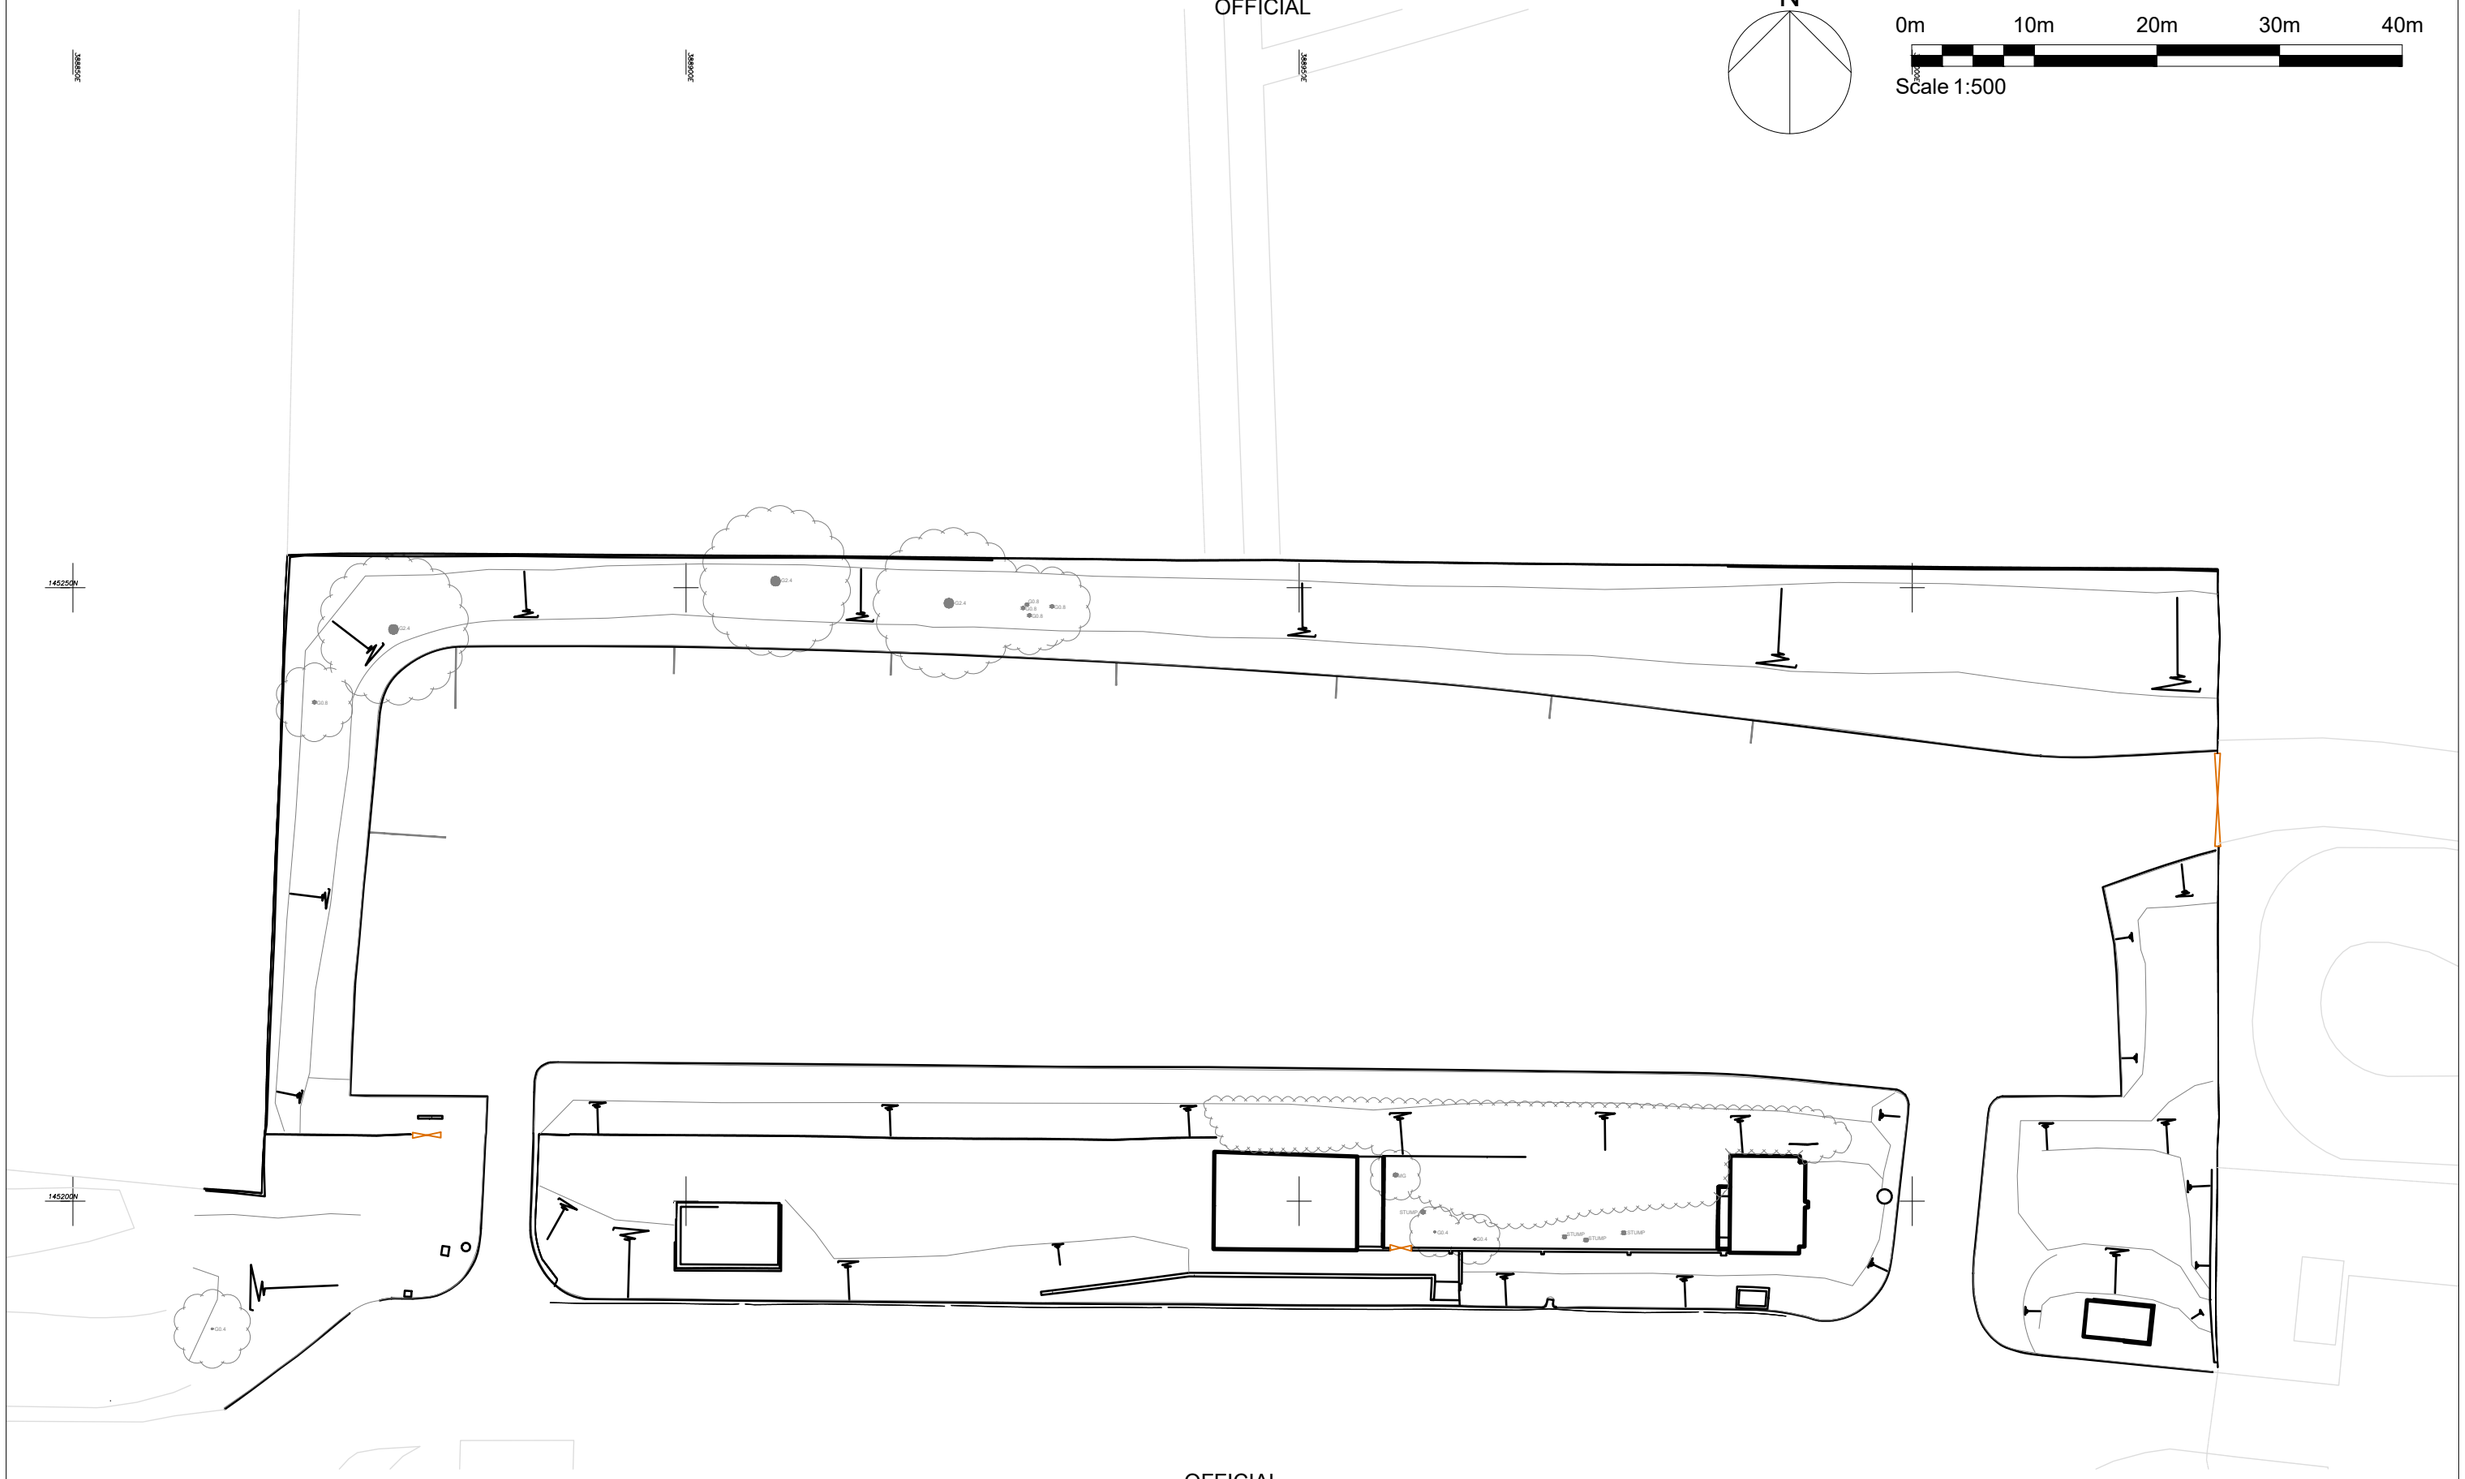

Ingleton Wood LLP shall have no liability to the Employer arising out of any unauthorized modification or amendment to, or any transmission, copy or use of the material, or any proprietary work contained therein, by the Employer, Other Project Team Member, or any other third party.

All dimensions are to be checked and verified on-site by the Main Contractor prior to commencement; any discrepancies are to be reported to the Contract Administrator.

This drawing is to be read in conjunction with all other relevant drawings and specifications

Do Not Scale

© Ingleton Wood LLP

Rev	Description	Date	Chk	Apr
P01	PLANNING ISSUE	14/08/23	HW	BB

Project No: 4000027 | Scale @ A3: 1:500 | Drawn By: DJ

Security Classification: OFFICIAL

Project: NEW BUILT MT STORAGE FACILITY IMBER LINES

Client: VIVO DEFENCE SERVICES

Title: EXISTING SITE PLAN

Drawing Number: 4000027 - IWD - Z0 - 00 - DR - A - 1002

Status: S2 | Purpose of Issue: Information | Revision: P01

Ingleton Wood
Property and Construction Consultants
Issuing office: Nottingham
T: 0115 8654072
www.ingletonwood.co.uk

Vision, form and function