© This drawing is copyright and owned by Studio Lime Ltd.

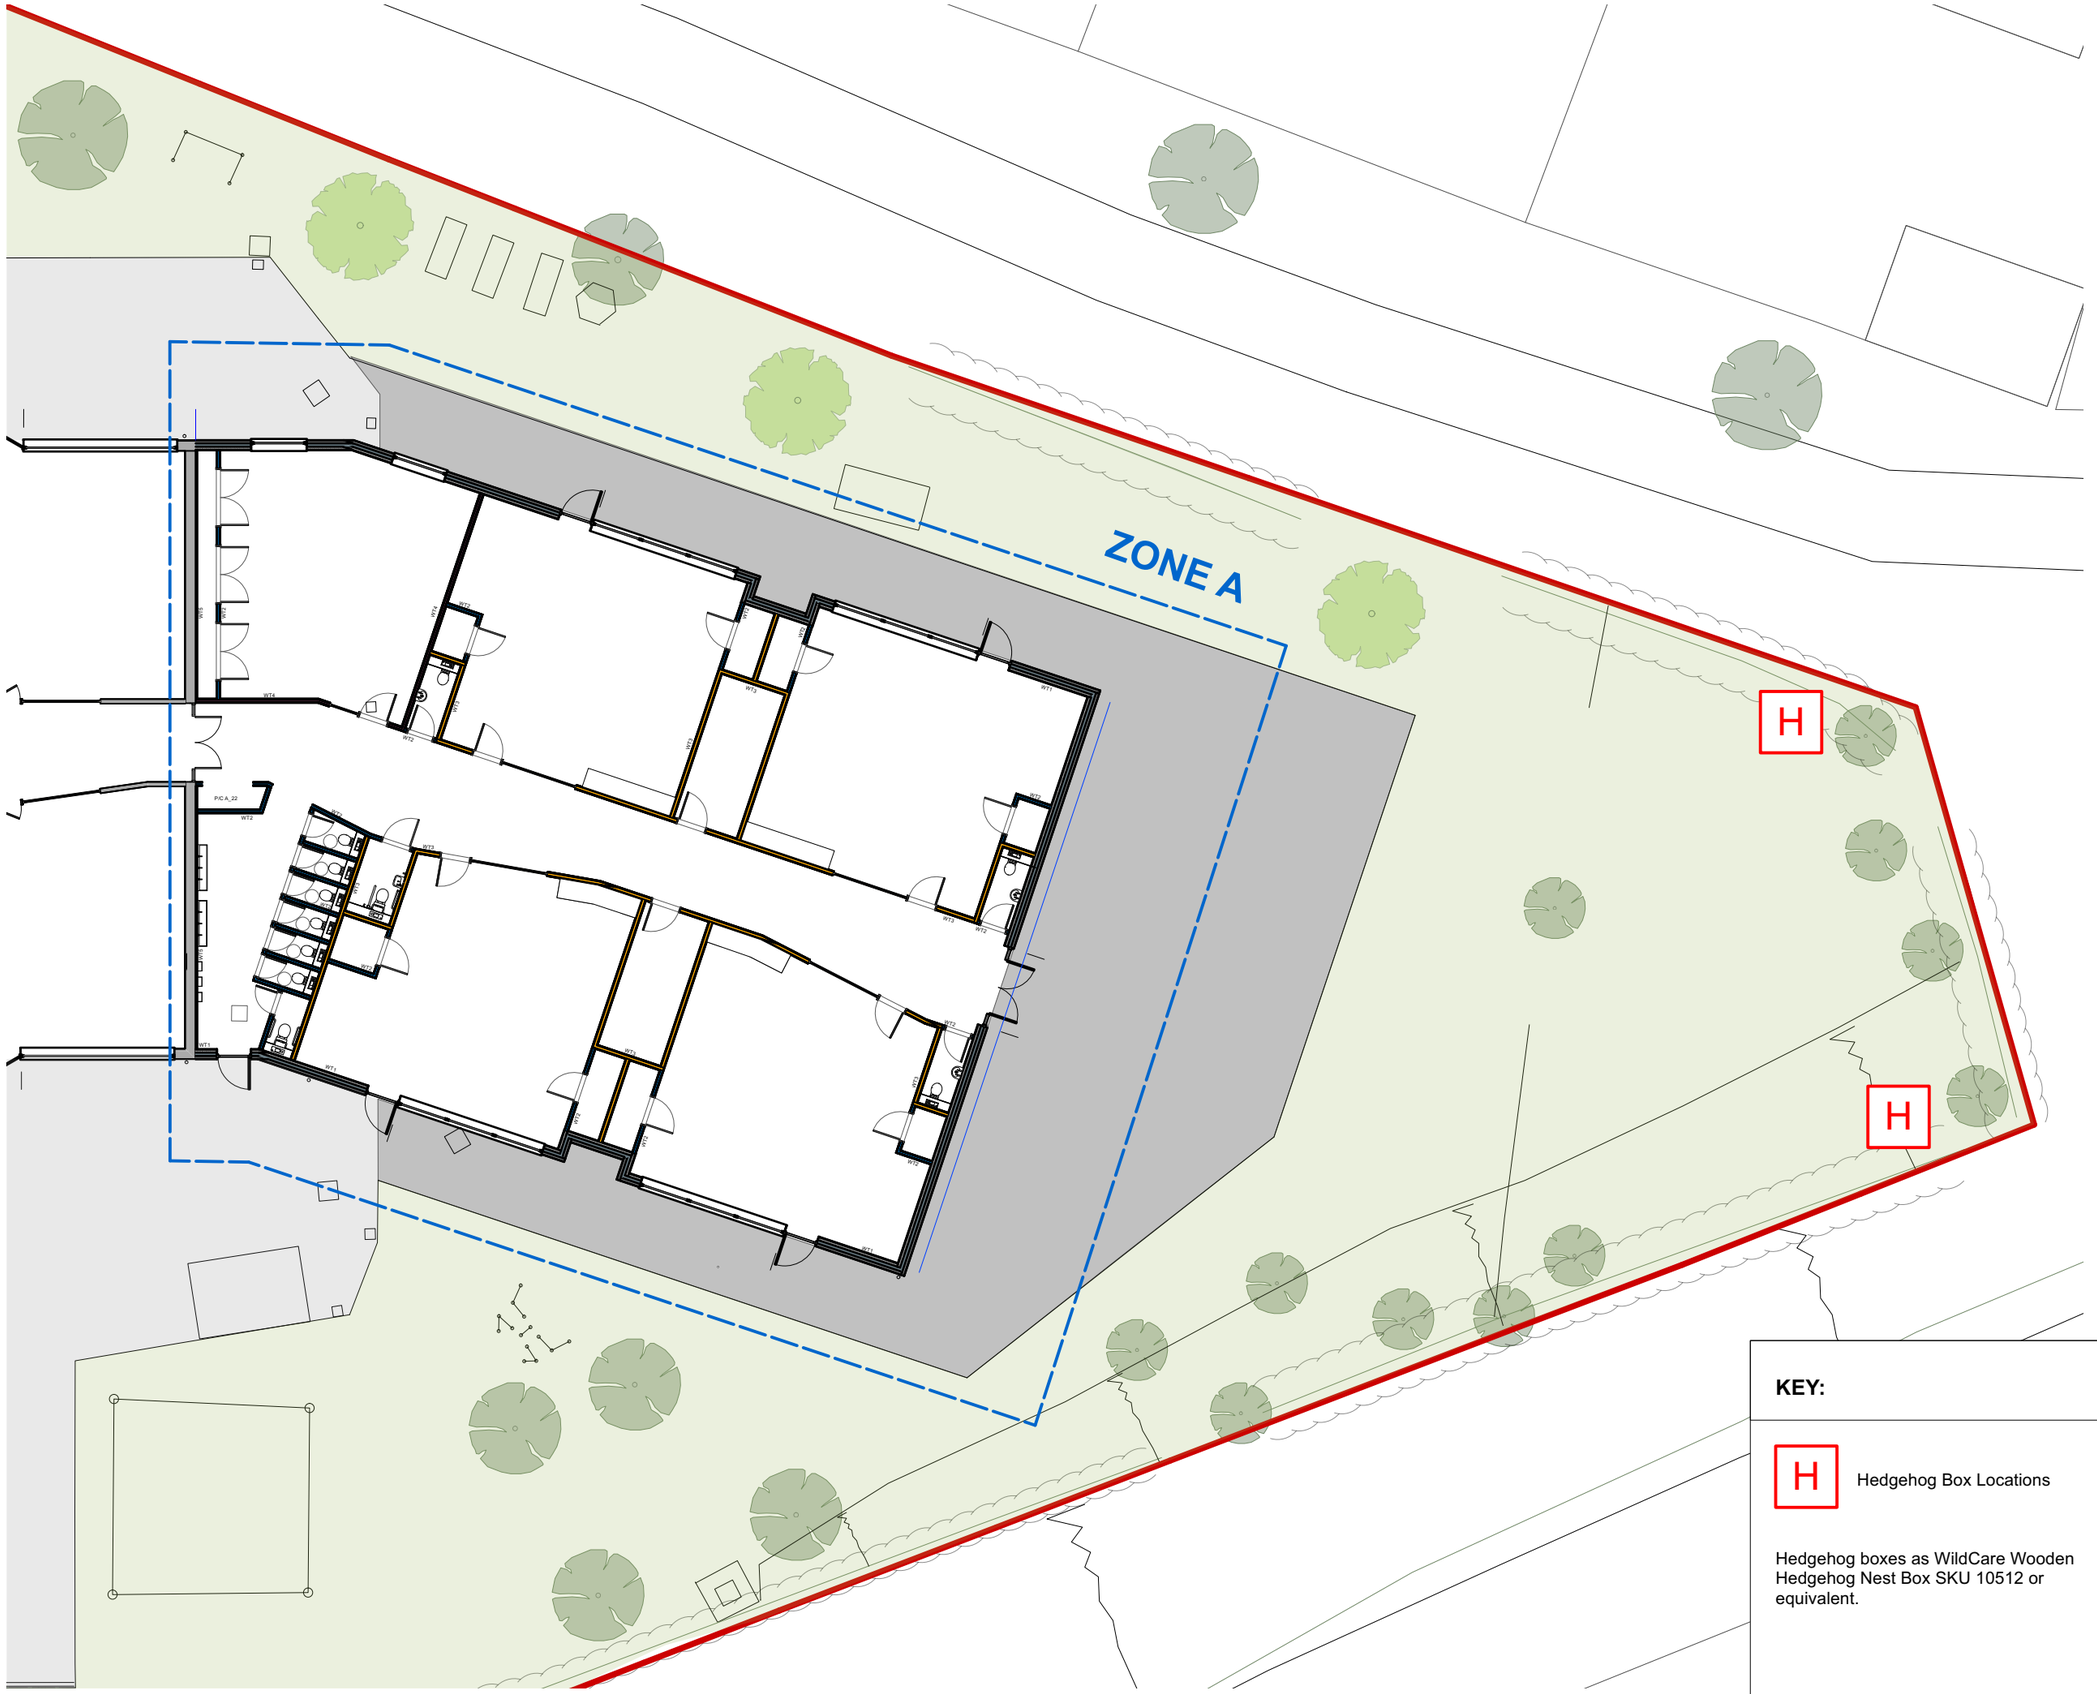

studiolime
architects

RIBA Chartered Practice
45 Colston Street,
Bristol,
BS1 5AX
(0117) 304 8308
www.studiolime.co.uk

Project Title

Forest and Sandridge Primary School

Melksham

Sheet Title

Hedgehog Box Locations

KEY:

H — Hedgehog Box Locations

Hedgehog boxes as WildCare Wooden Hedgehog Nest Box SKU 10512 or equivalent.

Status

INFORMATION

Rev.	Date	Initial	Revision Notes
P01	15/11/2022	CG	Preliminary Issue

Drawn By:	Checked By:	Scale:
CG	AR	1:200 @ A3

Sheet No. (SL_Project ID _ Type _ Number)	Rev.
SL_ P20010 _DWG_ SK_05	P01