Location Plan

Site Address: **Woodside, 49, Midford Lane, Midford, BA2 7DF**

Date Produced: **05-Sep-2023**

Scale: **1:1250 @A4**

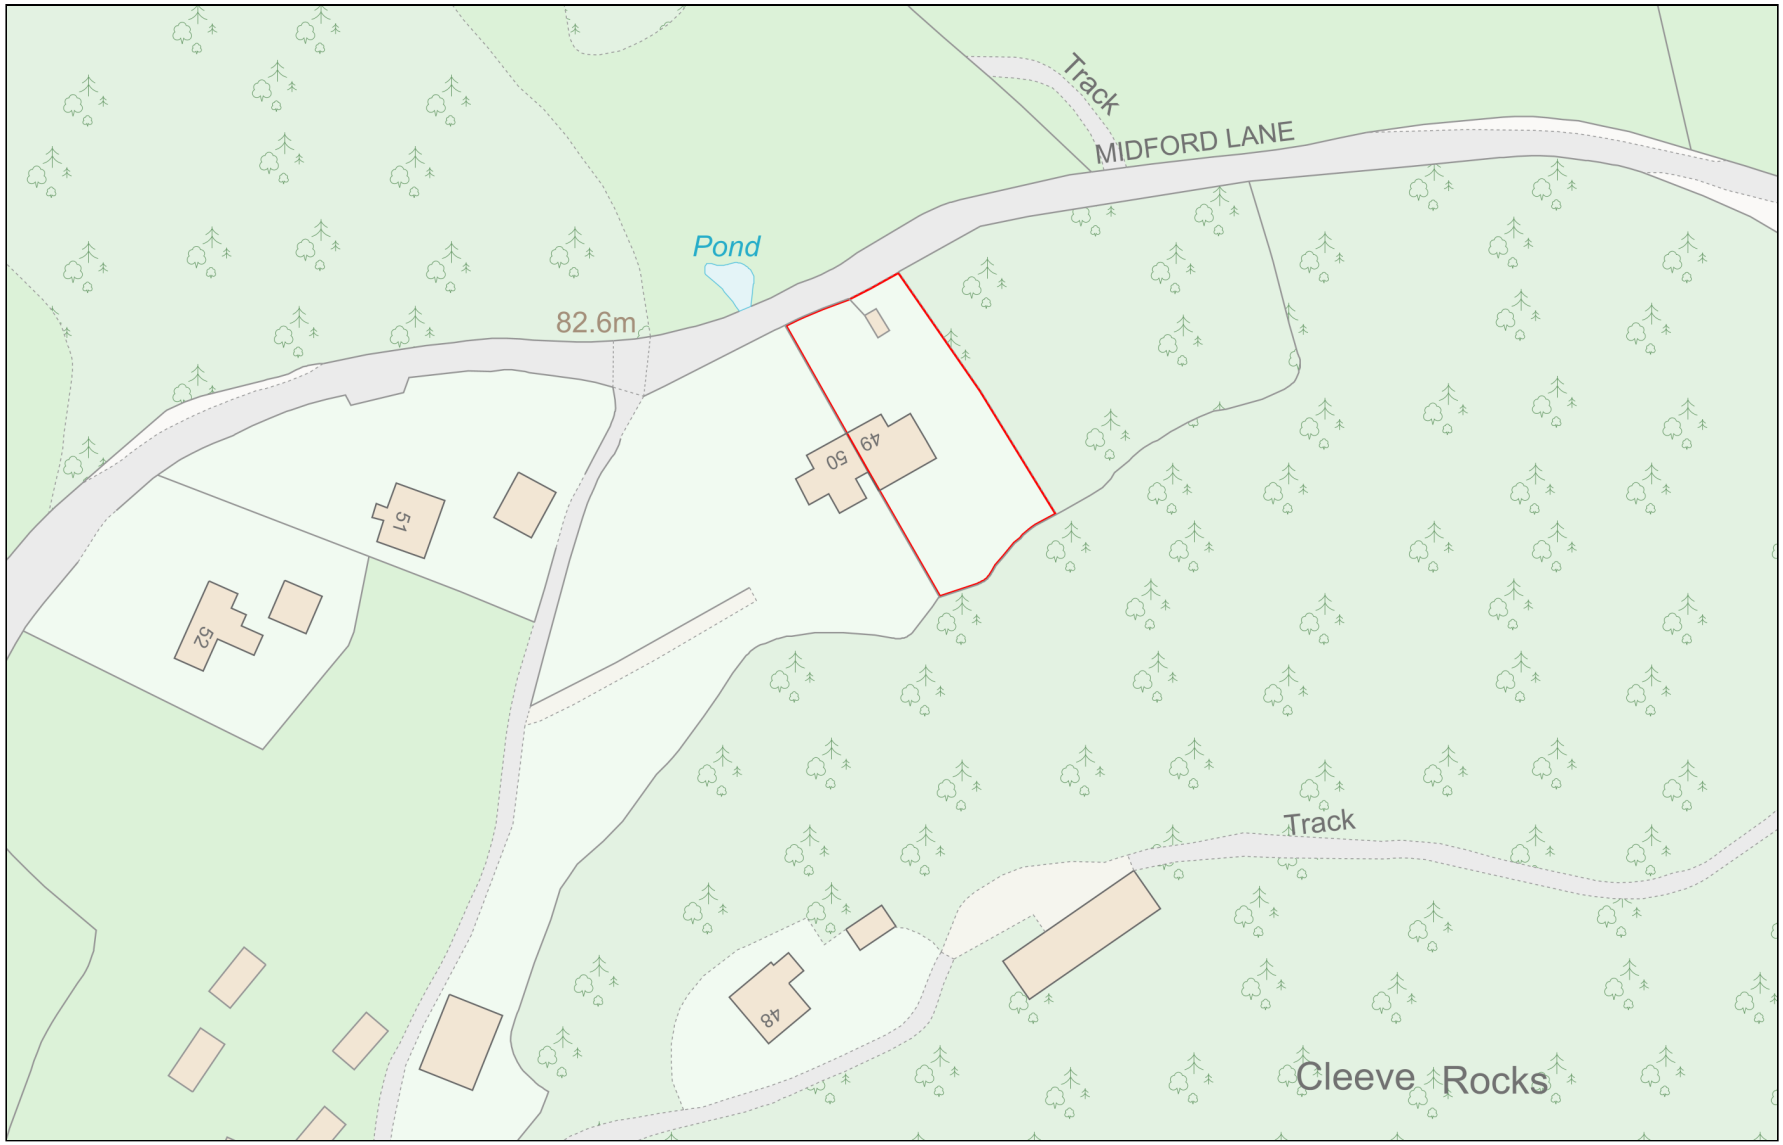

Planning Portal Reference: **PP-12431929v1**

Powered By TerraQuest

© Crown copyright and database rights 2023 OS 100042766