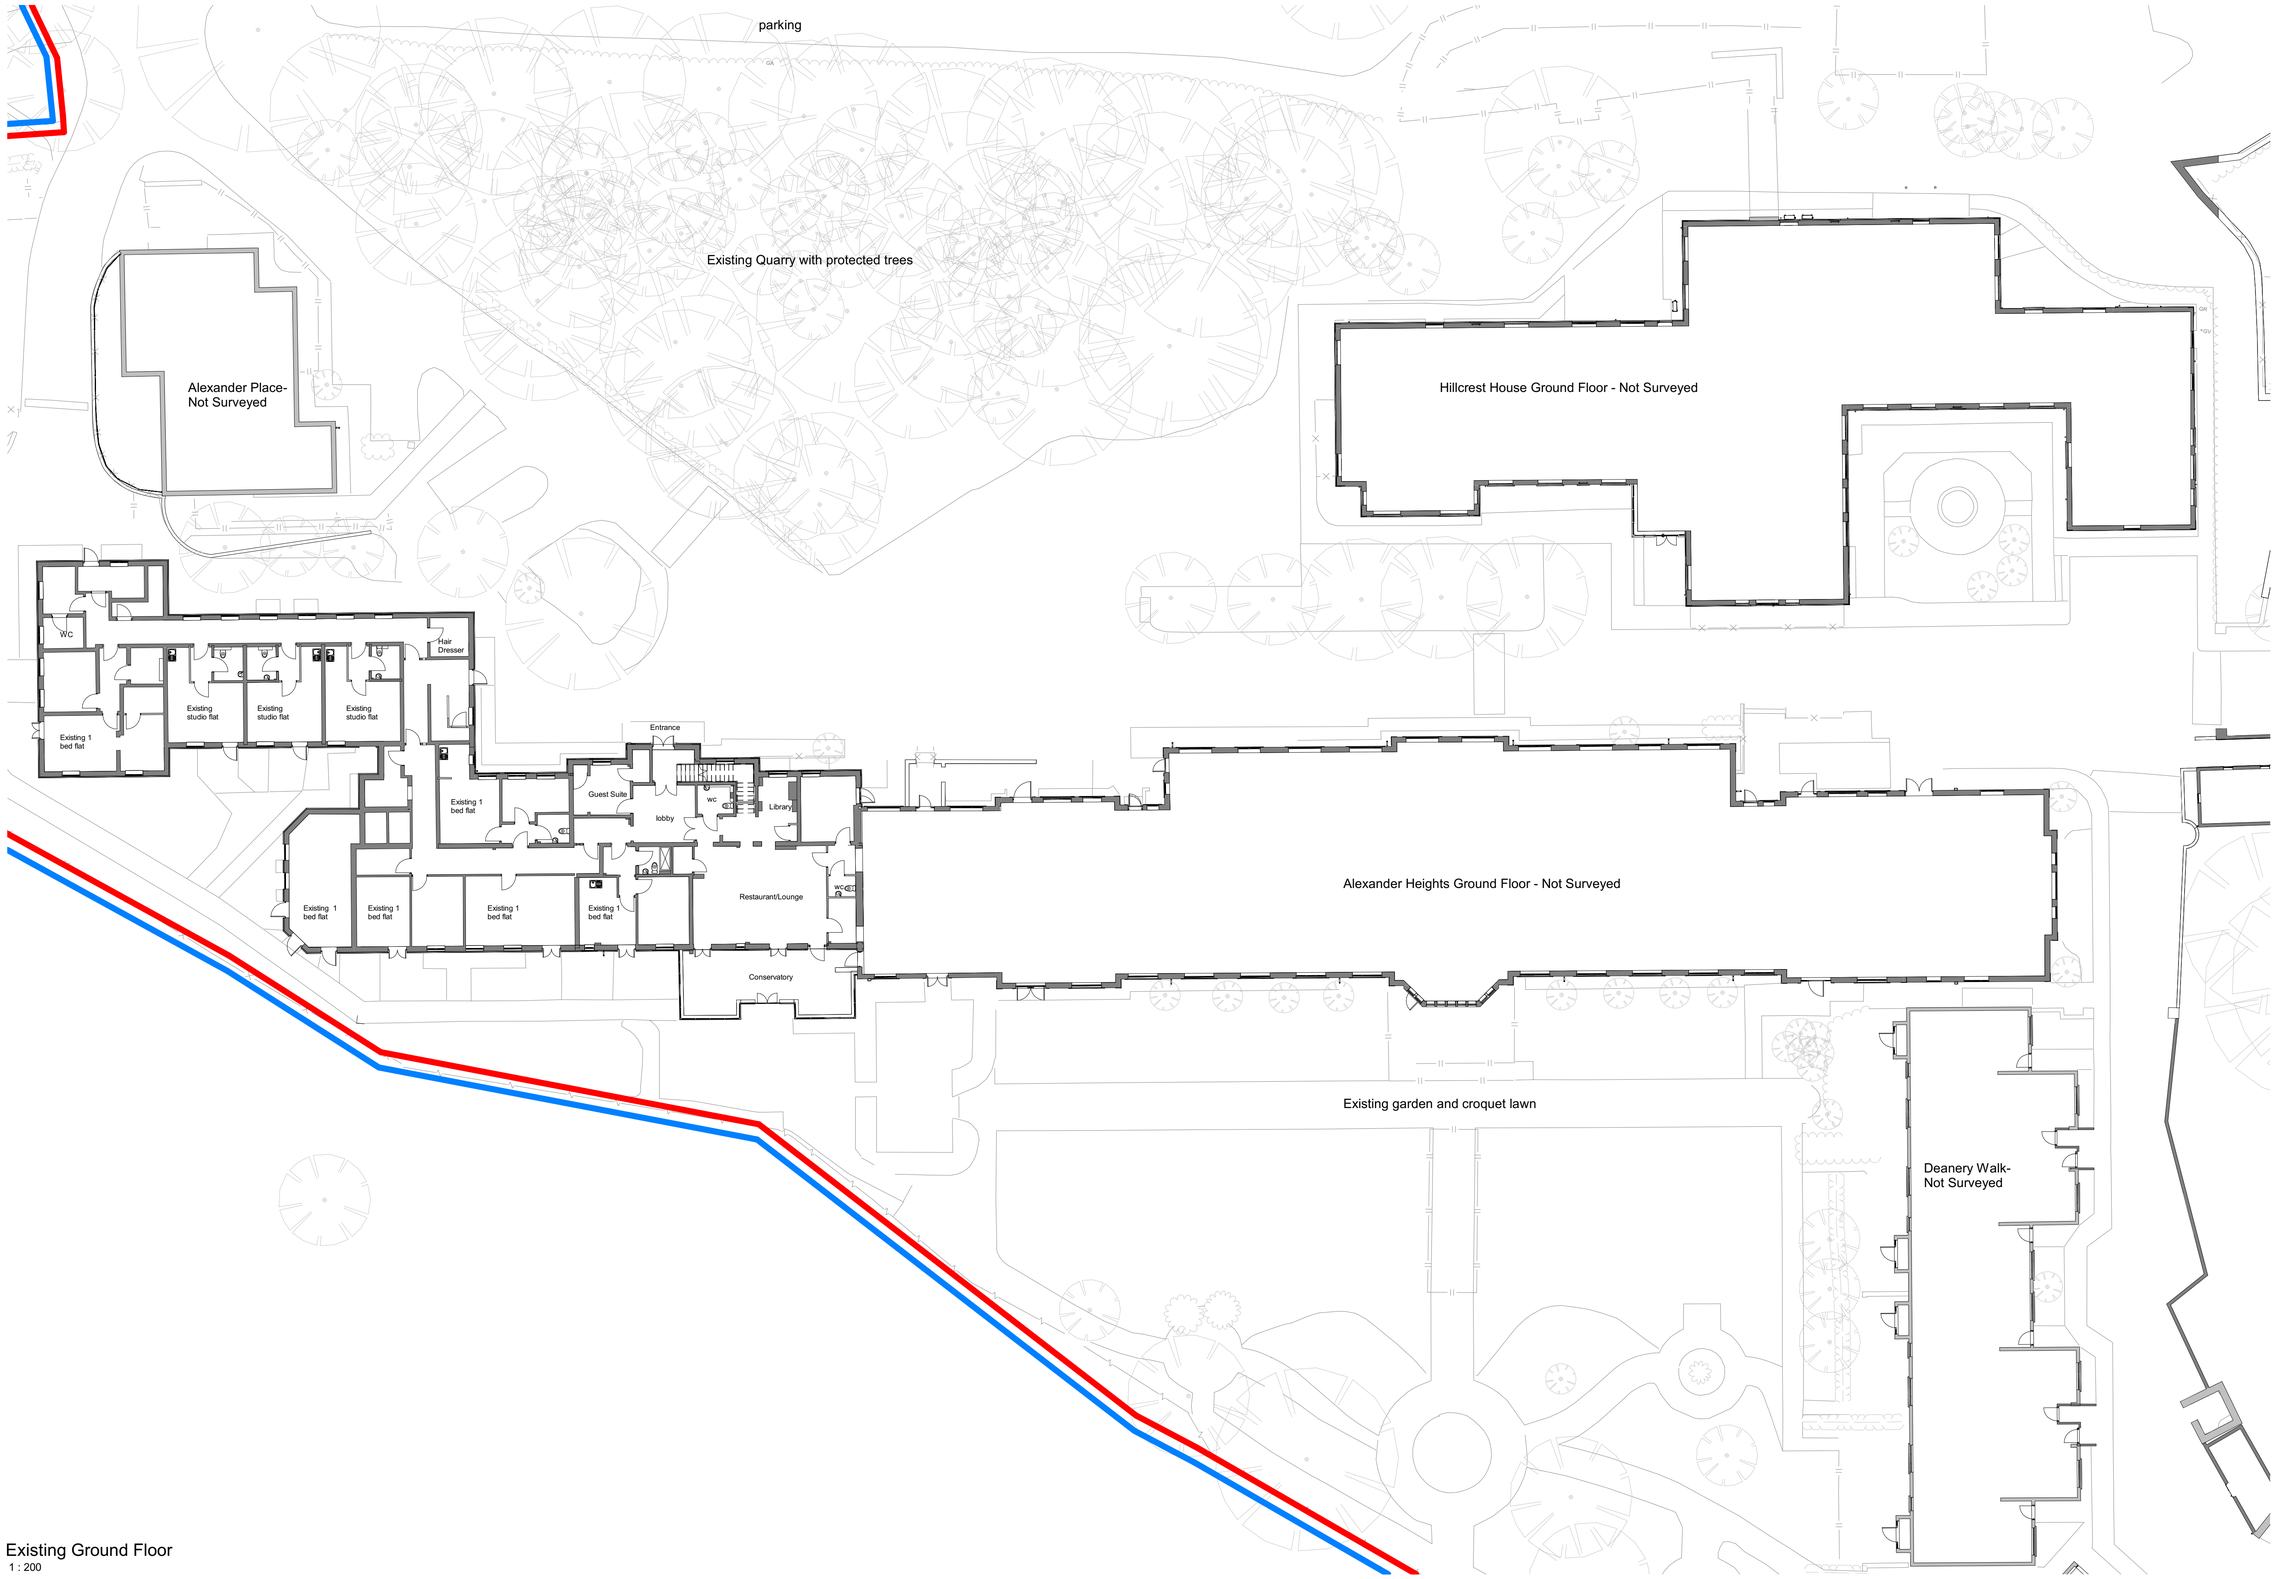

Existing Ground Floor
1 : 200

0m 5m 10m 15m

CDM REGULATIONS 2015. All current drawings and specifications for the project must be read in conjunction with the Designer's Hazard and Environment Assessment Record. All intellectual property rights reserved.

Designed with reference to the surveys, information and reports listed: Xxxxxxxxxxxx Xxxxxxxxxxxx, Xxxxxxxxxxx Xxxxxxxxxx, Xxxxxxxxxxx Xxxxxxxxxx, Xxxxxxxxxxx Xxxxxxxxxx, Xxxxxxxxxxx Xxxxxxxxxx.

Rev	Date	Description
-	23-08-30	Issued for Planning

Dwn	Ckd
KA	SA

Drawn	KA
Checked	SA
Date	Aug'23
Scale @ A1	1 : 200

Avonpark, Winsley

Existing Ground Floor Plan

BA9516-2010
REV -

PLANNING

PRP