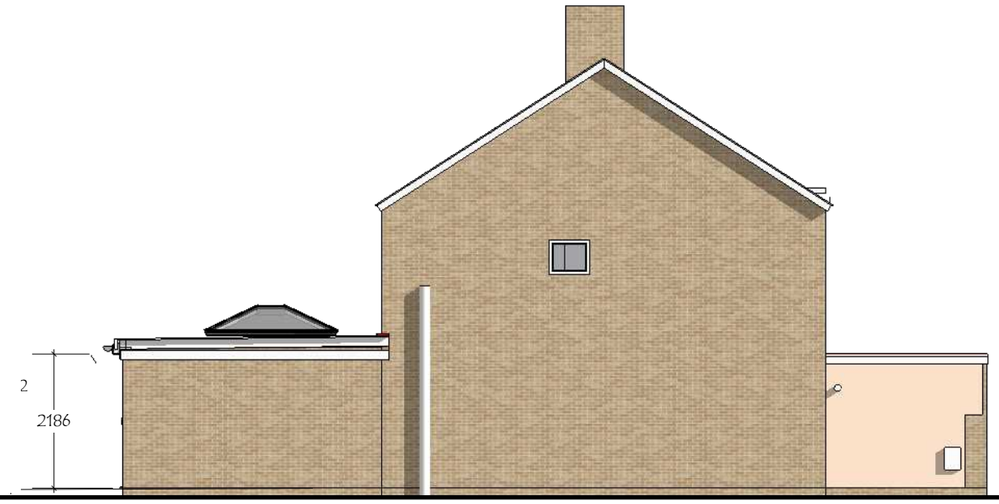

NORTH ELEVATION

EAST ELEVATION



SOUTH ELEVATION

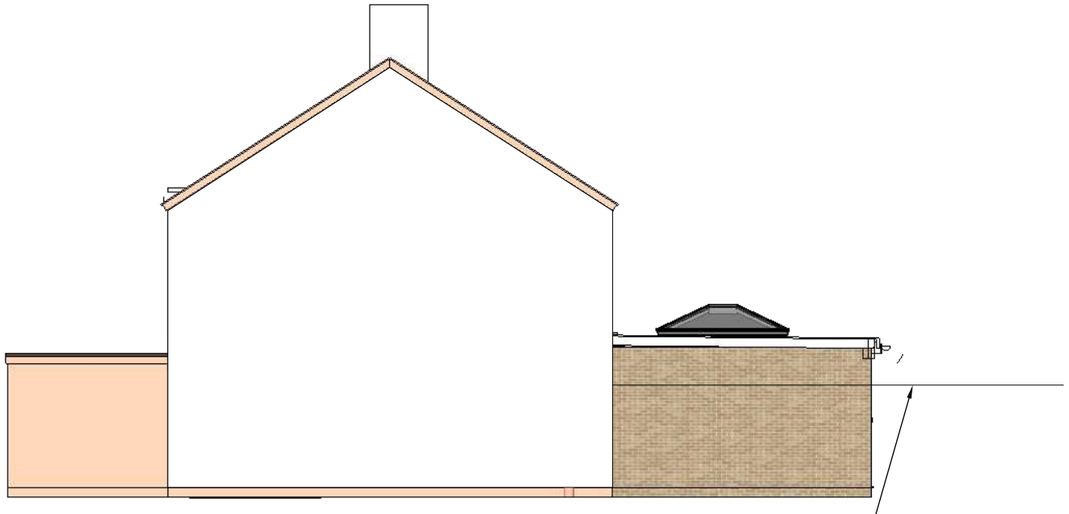

WEST ELEVATION

FENCE OMITTED FOR CLARITY

TO JUSTIFY PRIOR APPROVAL

gdgplan@btinternet.com

Scale 1:100

00 2 4 8

Client
Mr & Mrs Blundell
6 The Drove
Amesbury
SP4 7AG

Project
TWO STOREY FRONT EXTENSION

Drawing Title
ELEVATIONS

Drawing Detail
Scale @ A3 - 1:100
Drawing No JL-E-flat
Drawn by GG

Date 17/08/2023

Contact G Greenwood
m.0748 3873 045
gdgplan@btinternet.com