
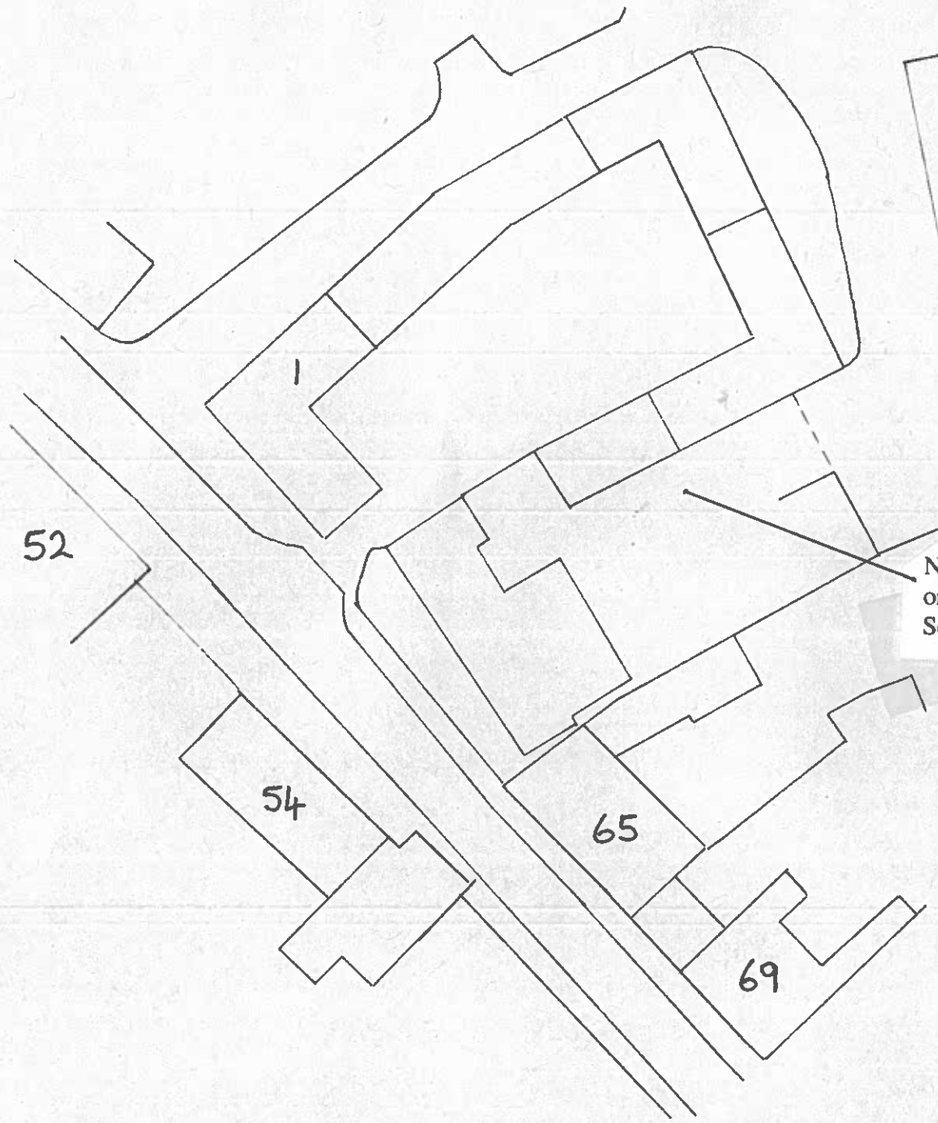


Note there are no existing buildings
or structures on the site of the proposed garage
See block plan B

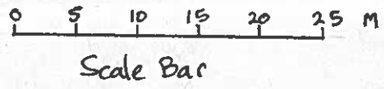

Home Farm 61 High Street
West Lavington SN10 4JB

Proposed garage For Dale Building Ltd

Drawing No 3
Block Plan A
Showing site as existing
Scale 1:500 at A3