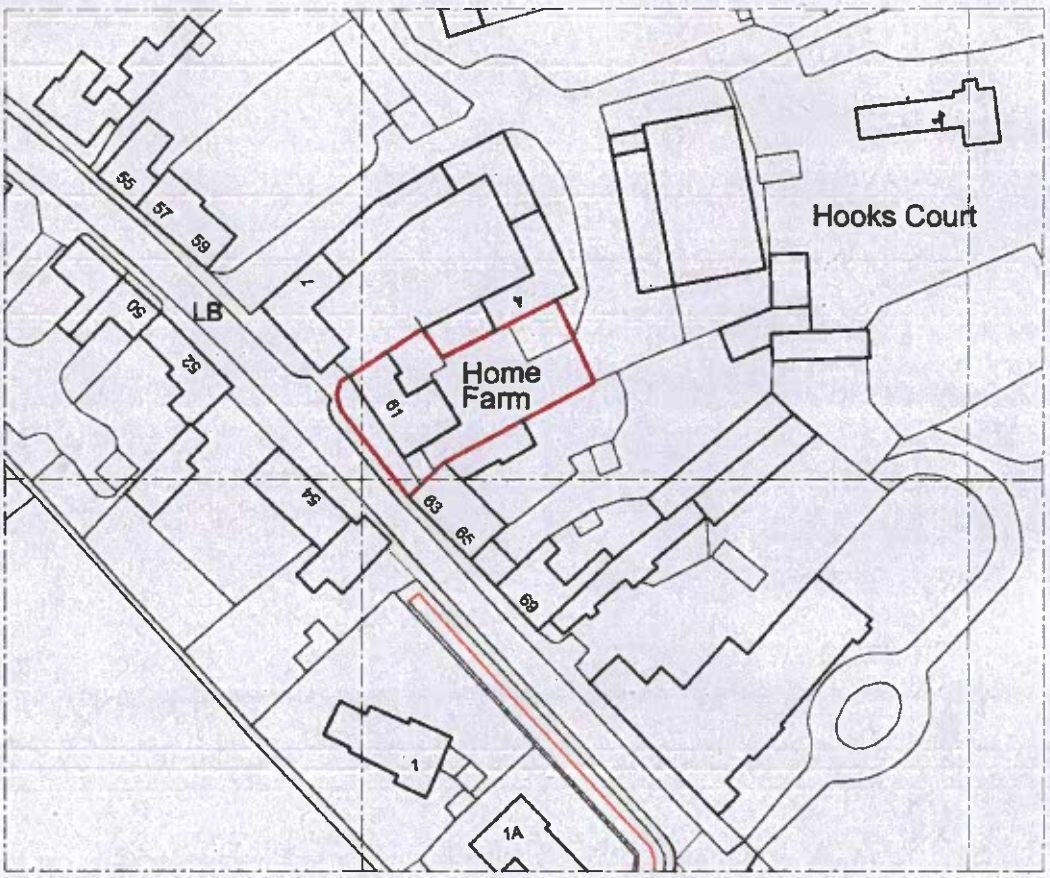


Ordnance Survey, (c) Crown Copyright 2017. All rights reserved. Licence number 100022432

SITE LOCATION PLAN
SCALE 1:1250

Home Farm 61 High Street
West Lavington SN10 4JB

Proposed garage For Dale Building Ltd

Drawing No 1 revision A
Location Plan
Scale 1:1250 at A4