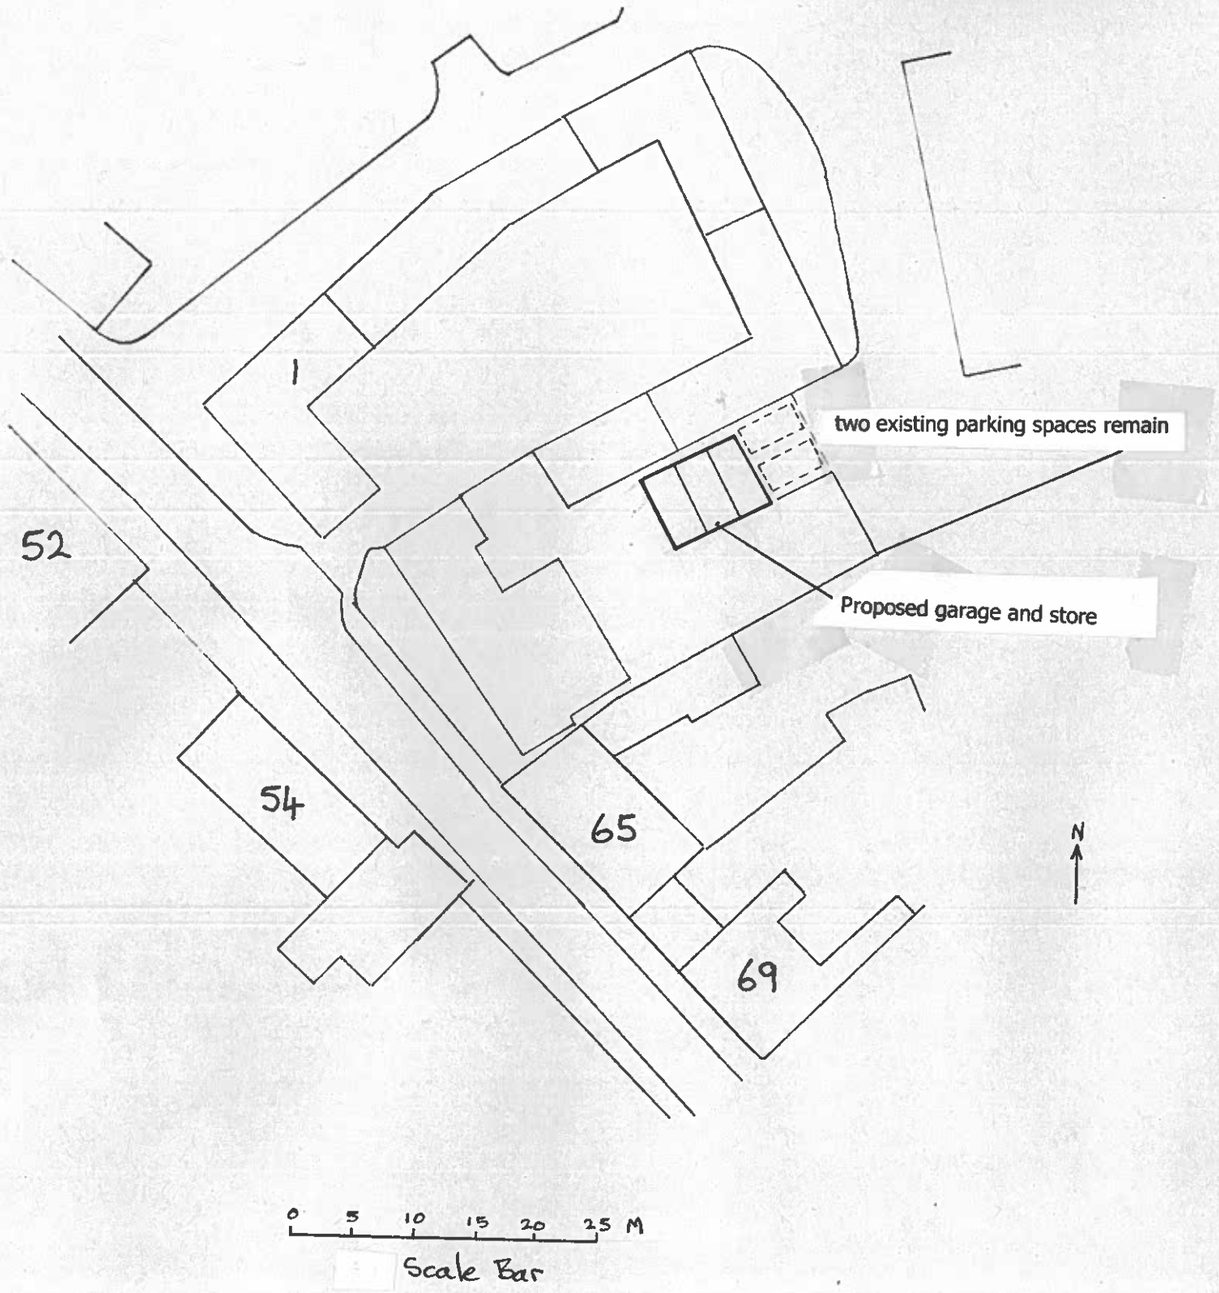


Home Farm 61 High Street
West Lavington SN10 4JB

Proposed garage For Dale Building Ltd

Drawing No 4
Block Plan B
Showing site with proposed amended garage building
Scale 1:500 at A3