Flat 2, 32 Silver Street, BA15 1JX

Proposed site plan

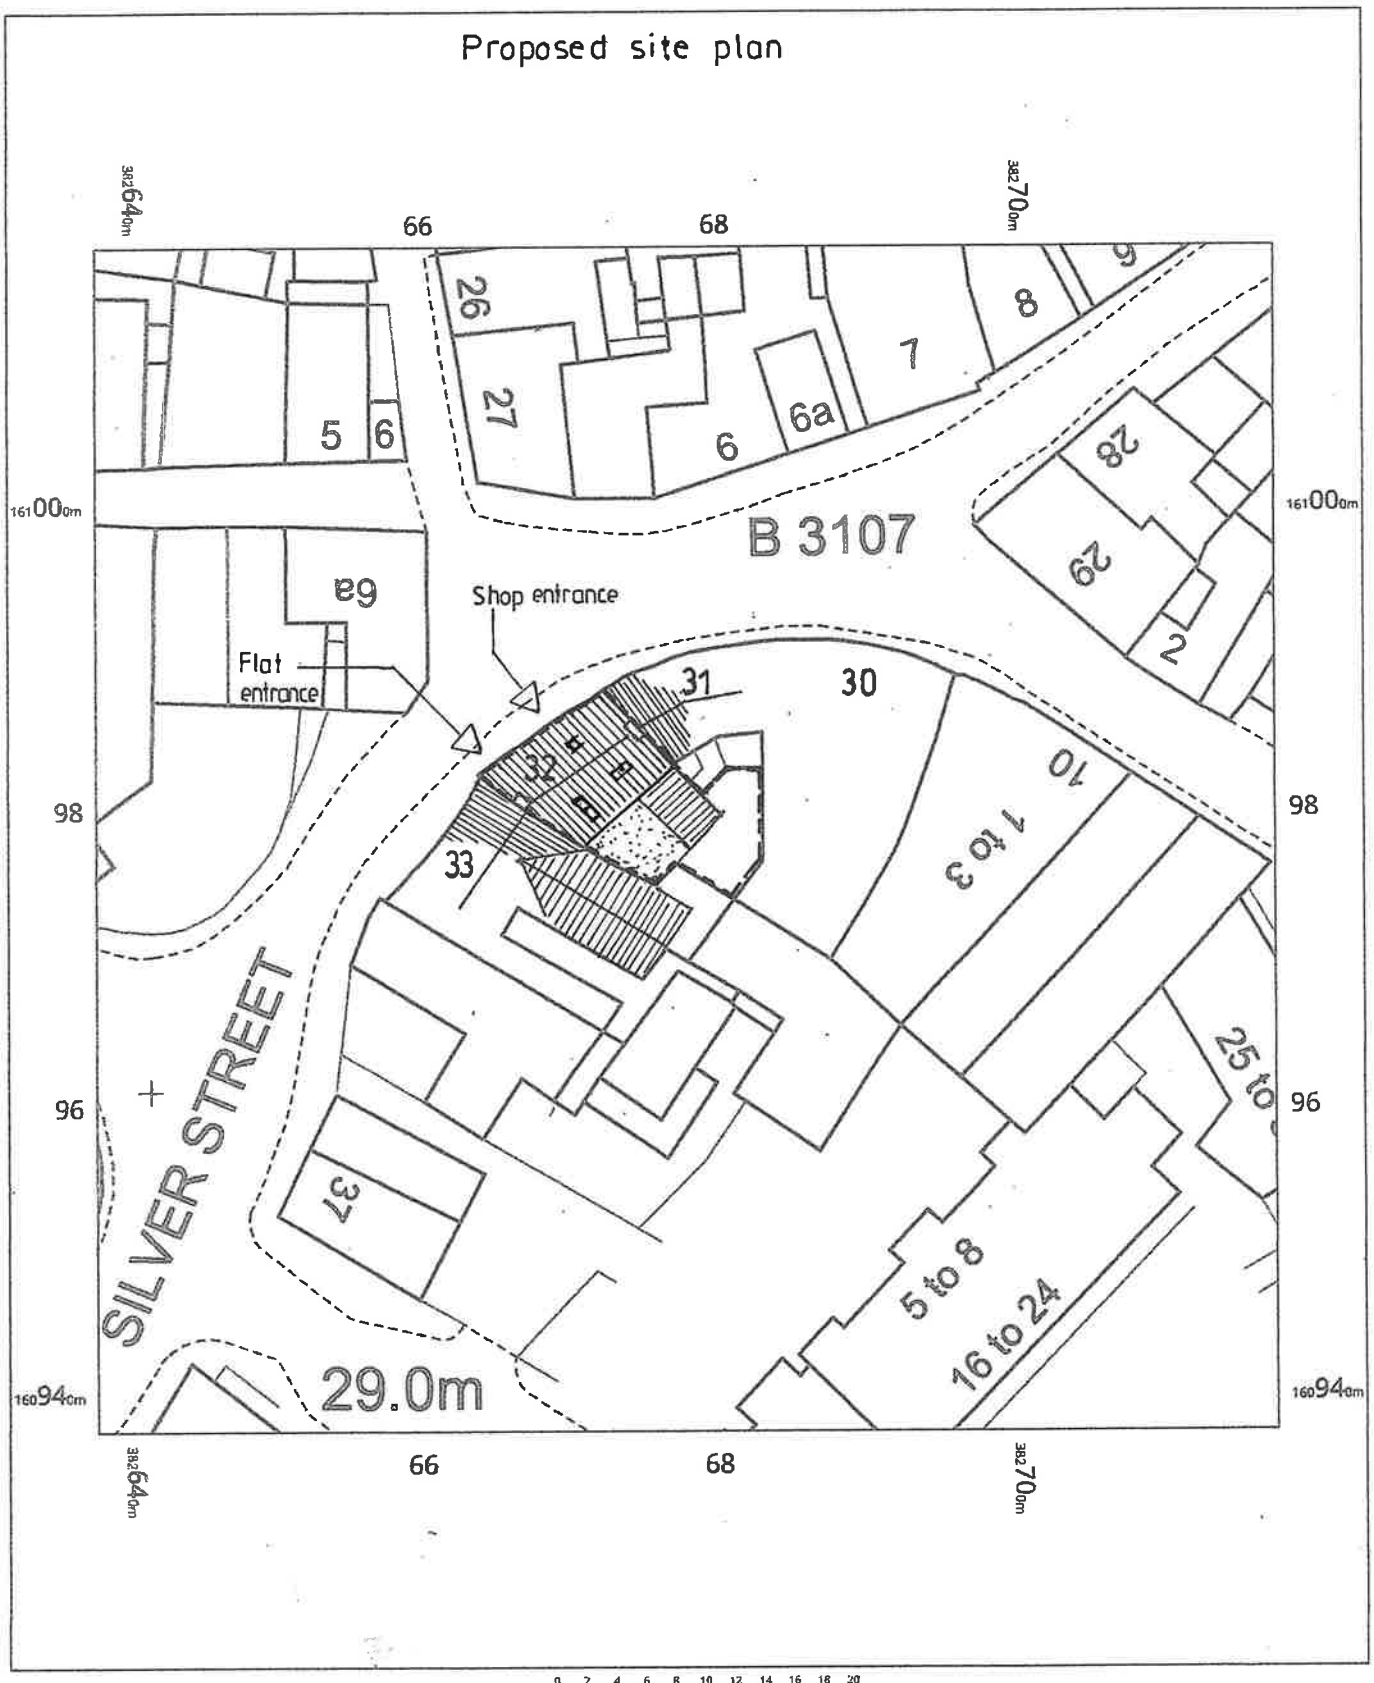

Flat 2
32 Silver Street,
Bradford On Avon,
Wiltshire
BA15 1JX

OS MasterMap 1250/2500/10000 scale
Friday, September 1, 2023, ID: MPMBW-01123276
www.blackwellmapping.co.uk

1:500 scale print at A4, Centre: 382678 E, 160978 N

©Crown Copyright Ordnance Survey. Licence no. 100041041

N

BLACKWELL'S
MAPPING SERVICES
www.blackwellmapping.co.uk
TEL: 0800 151 2612
maps@blackwell.co.uk