This drawing is copyright of CLARK & MASLIN Ltd and may not be copied or reproduced without permission.

Figured dimensions are to be taken in preference to scaled dimensions.

Large scale drawings to have preference to small scale drawings.

Dimensions for fixed-in items are to be checked on site prior to manufacture.

REV	DETAIL OF REVISION	BY	DATE
A	AMENDED ANNOTATION	EM	21/03/23

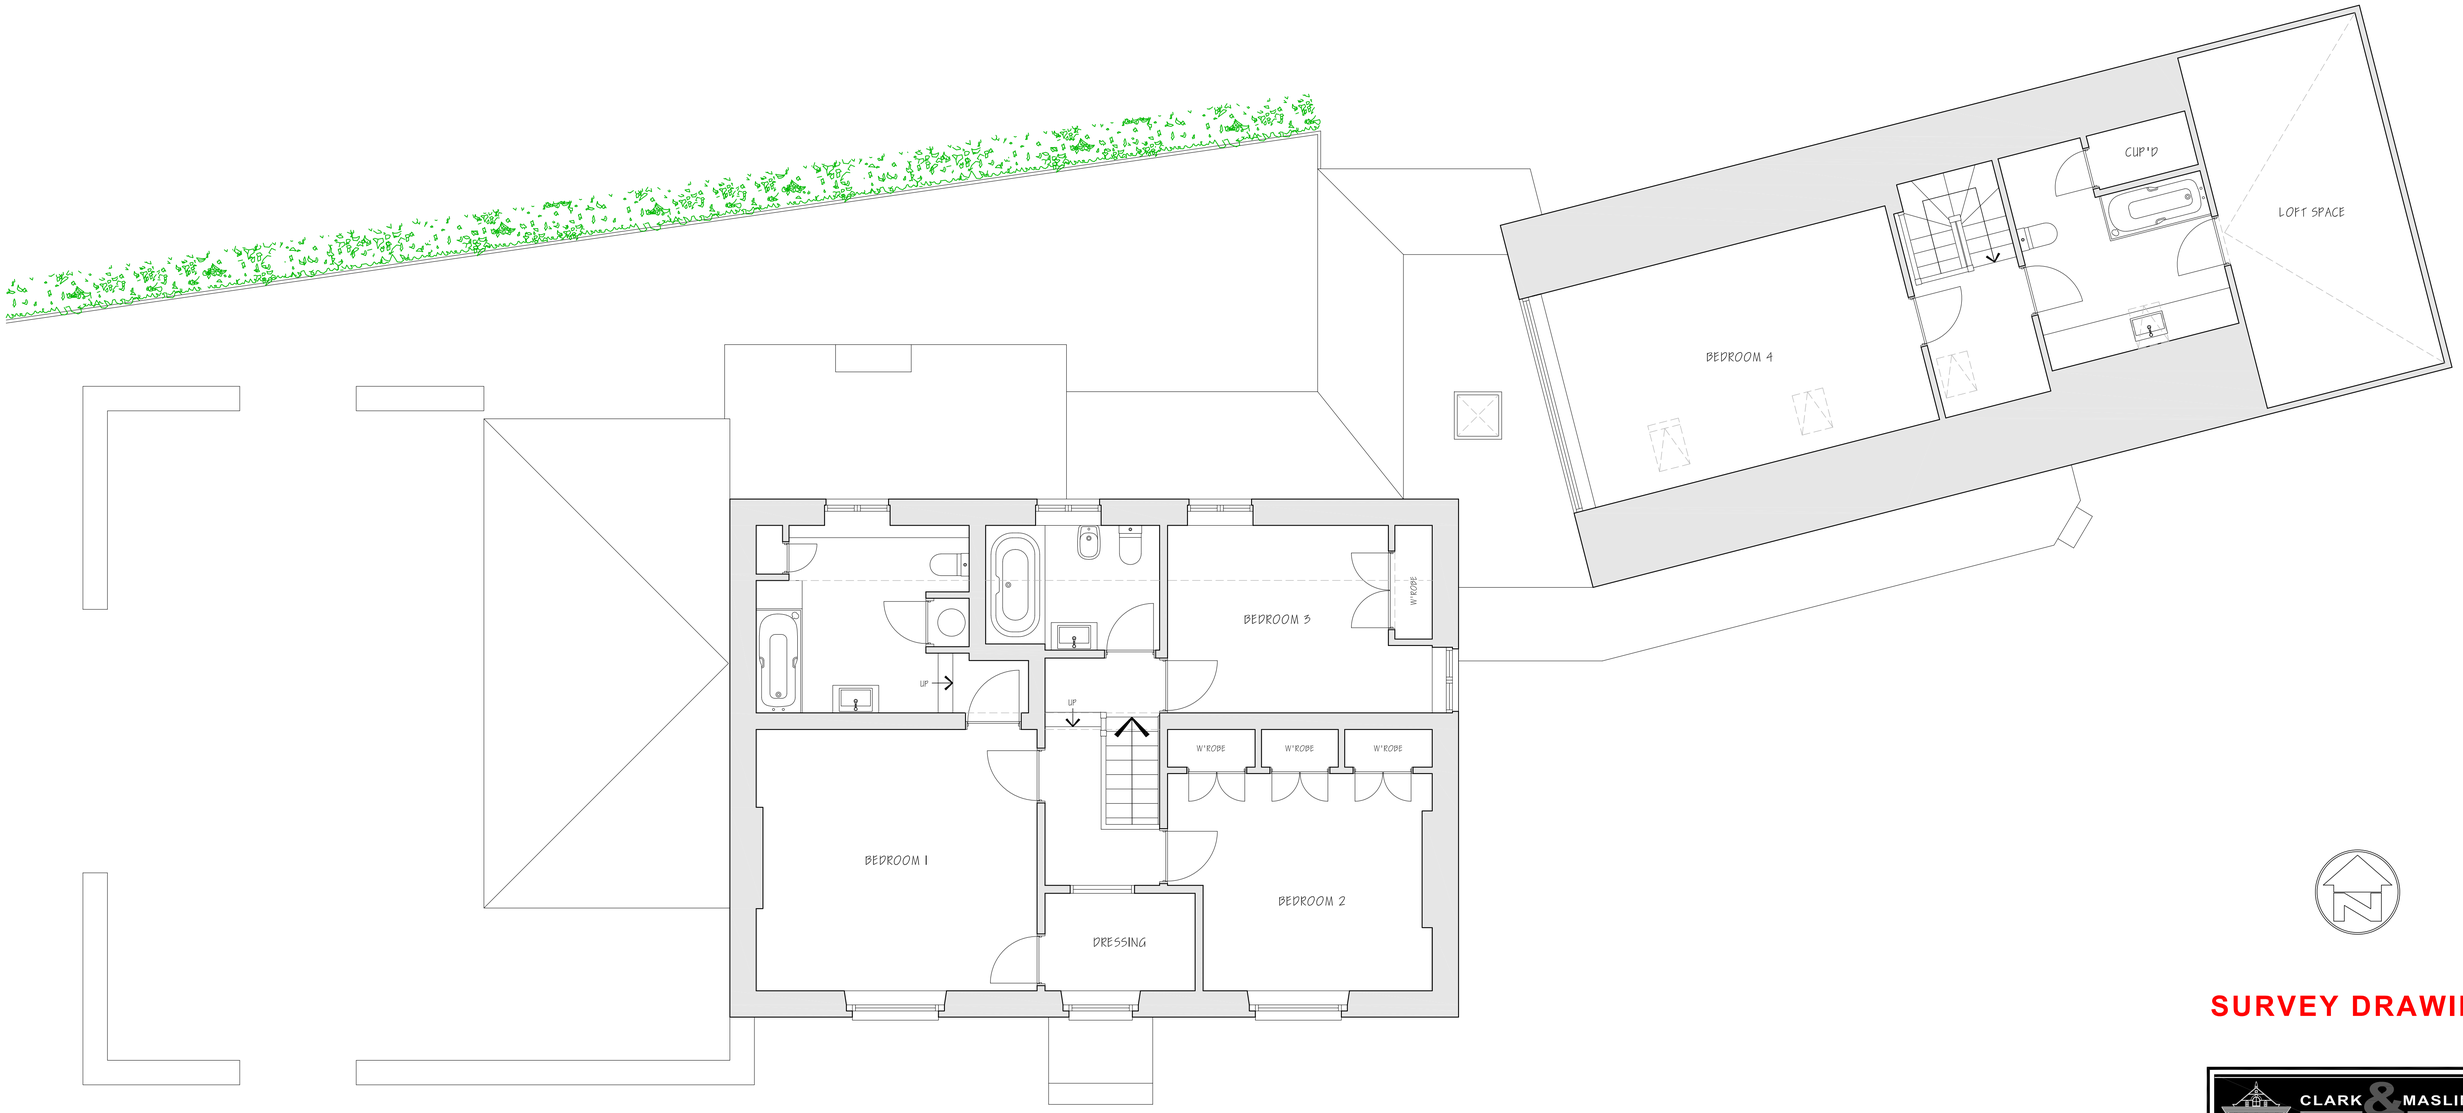

FIRST FLOOR PLAN
FLOOR AREA 136m²/1450 SQ FEET

SURVEY DRAWING

CLARK & MASLIN
Unit 5, Charlton Business Park
Crudwell Road, Malmesbury
Wiltshire, SN16 9RU
Telephone: 01666 822911
www.clarkandmaslin.co.uk
Planning Architecture Conservation

Client
MR F. JACKSON

Project
PROPOSED CONVERSION OF PART OF THE EXISTING PROPERTY TO ANCILLARY ACCOMMODATION TO INCLUDE DOUBLE GARAGE, RAVENSBROOK HOUSE, MINETY, MALMESBURY, WILTSHIRE, SN16 9RJ

Description
EXISTING FIRST FLOOR PLAN

Scale	PG Size	Drawn	Date
1:50	A1	BJ	MAR '23

Drawing No	Revision
5435/02	A