
NOTES

All dimensions are in millimetres unless stated otherwise.


This drawing is to be read in conjunction with all other relevant drawings and specifications.

The copyright of this drawing is vested in Harris Irwin Associates Ltd. and must not be copied or reproduced without his written consent of a Director.

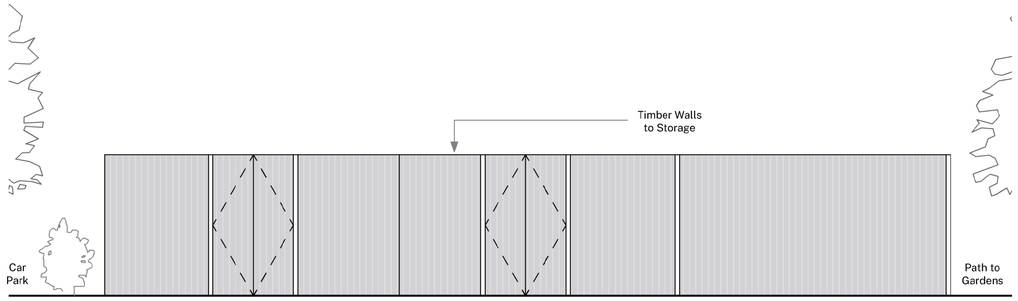

2 Elevation A

1 : 50

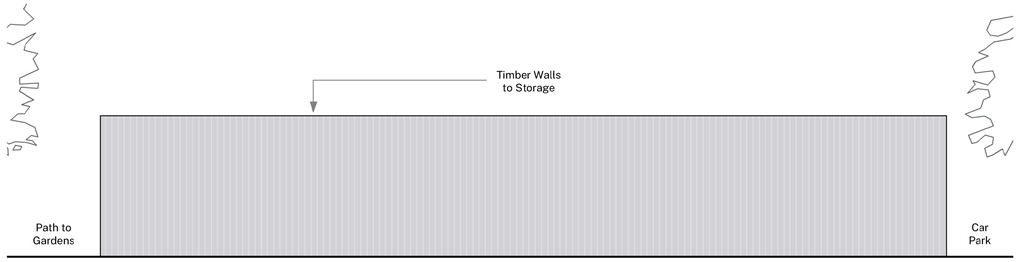


3 Elevation B

1 : 50




1 Refuse and Cycle Enclosure Plan

1 : 50

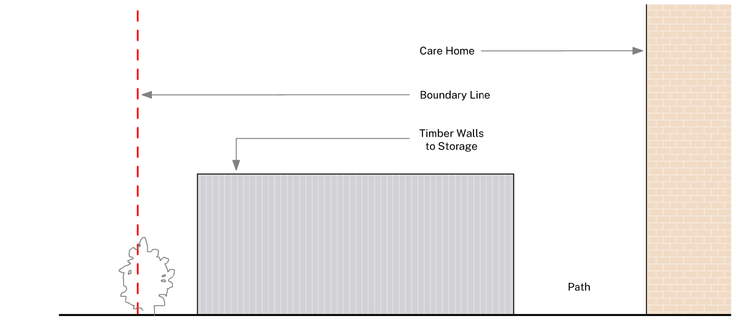

4 Elevation C

1 : 50

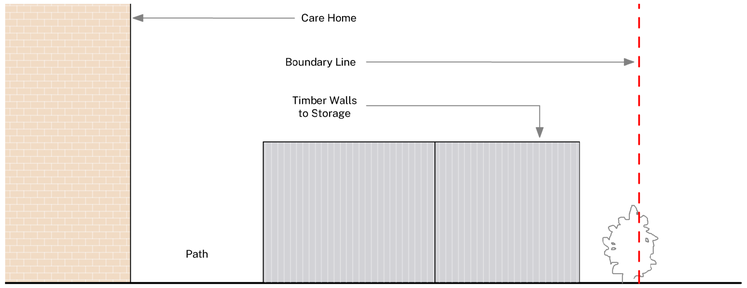

5 Elevation D

1 : 50

Scale 1:50

0 1 2 3 4 (metres) 5

Rev	Date	Description	Drawn By	Checked By
P2	25.08.23	Scale bar added	AB	BG
P1	14.08.23	For Planning Submission	AB	BG

HARRIS IRWIN
architects

Aske Stables, Aske, Richmond, North Yorkshire. DL10 5HG

t: 01748 825675
e: enquiries@harrisirwin.com
w: www.harrisirwin.com

Project:
Proposed New Build Care Home
Verbena Court,
Melksham

Wiltshire SN12 7GG

Client:
Frontier

Drawing Title:
Refuse and Cycle Enclosure Drawing

For Planning Submission

HIA Project Number	Scale @ A1	Suitability
2782	1:50	D0

Project	Originator	Volume	Level	Type	Role	Number
2782	HIA	01	00	DR	A	9010