




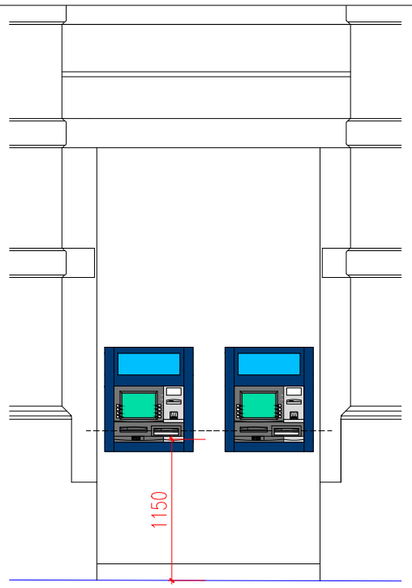


EXISTING ELEVATION

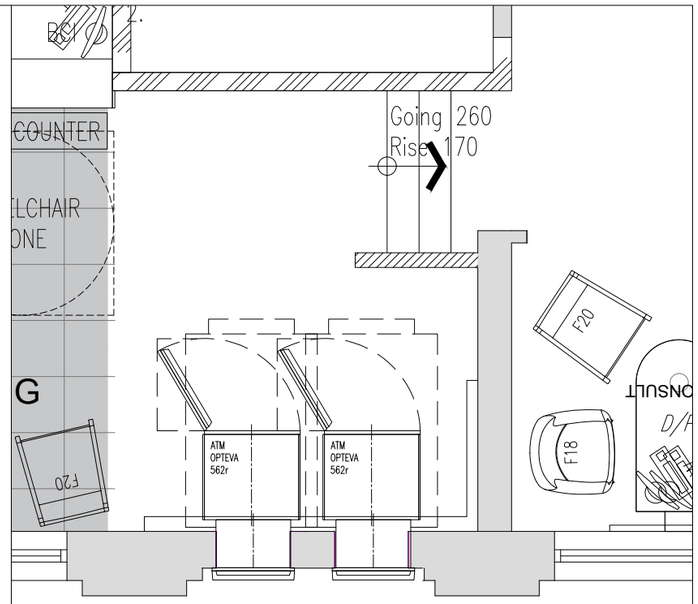

EXISTING PLAN

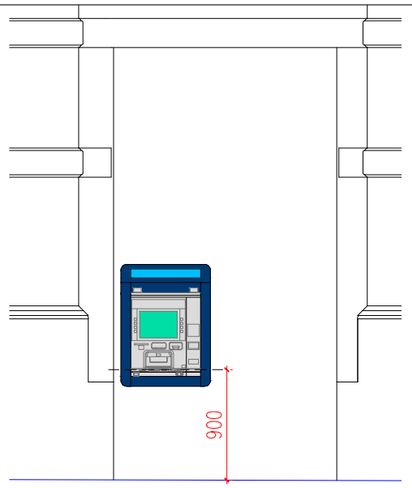

PROPOSED ELEVATION

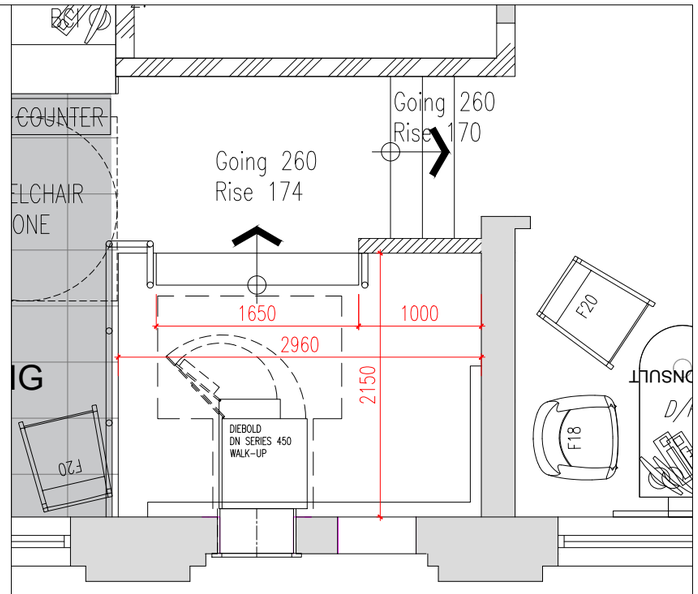

PROPOSED PLAN

SCALE BAR 1:50 (mm)

0 500 1000 1500 2000 2500 3000 3500 4000 4500 5000

Rev.	Description	By	Date
1	SCALE BAR UPDATED	RP	04/09/2023

(C) These drawings are Not to be copied or reproduced in any form without the written permission and Full consent of ISG Plc

MAIN CONTRACTOR ISG	CONTRACT BARCLAYS BANK - SATM RENEWALS 2023	JOB # BB_13249	DATE 23/08/2023	DRAWN BY HARCROFT CONSULTING
SCALE 1:50	SITE BB Salisbury 2-6 High Street, Salisbury, SP1 2NP, Wilts			DESIGN ARCHITECT HARCROFT CONSULTING
DRAWING STATUS CONSTRUCTION	Hemingford House, 7 Glebe Road, Huntingdon, PE29 7DN Tel: 01480 423 500 Fax: 01480 412 043			
	TITLE BB Salisbury Existing and Proposed Layouts			
REVISION 1 DATE 04/09/23	DRAWING NUMBER ISG-BB-13249-01		SHEET1 of 1	