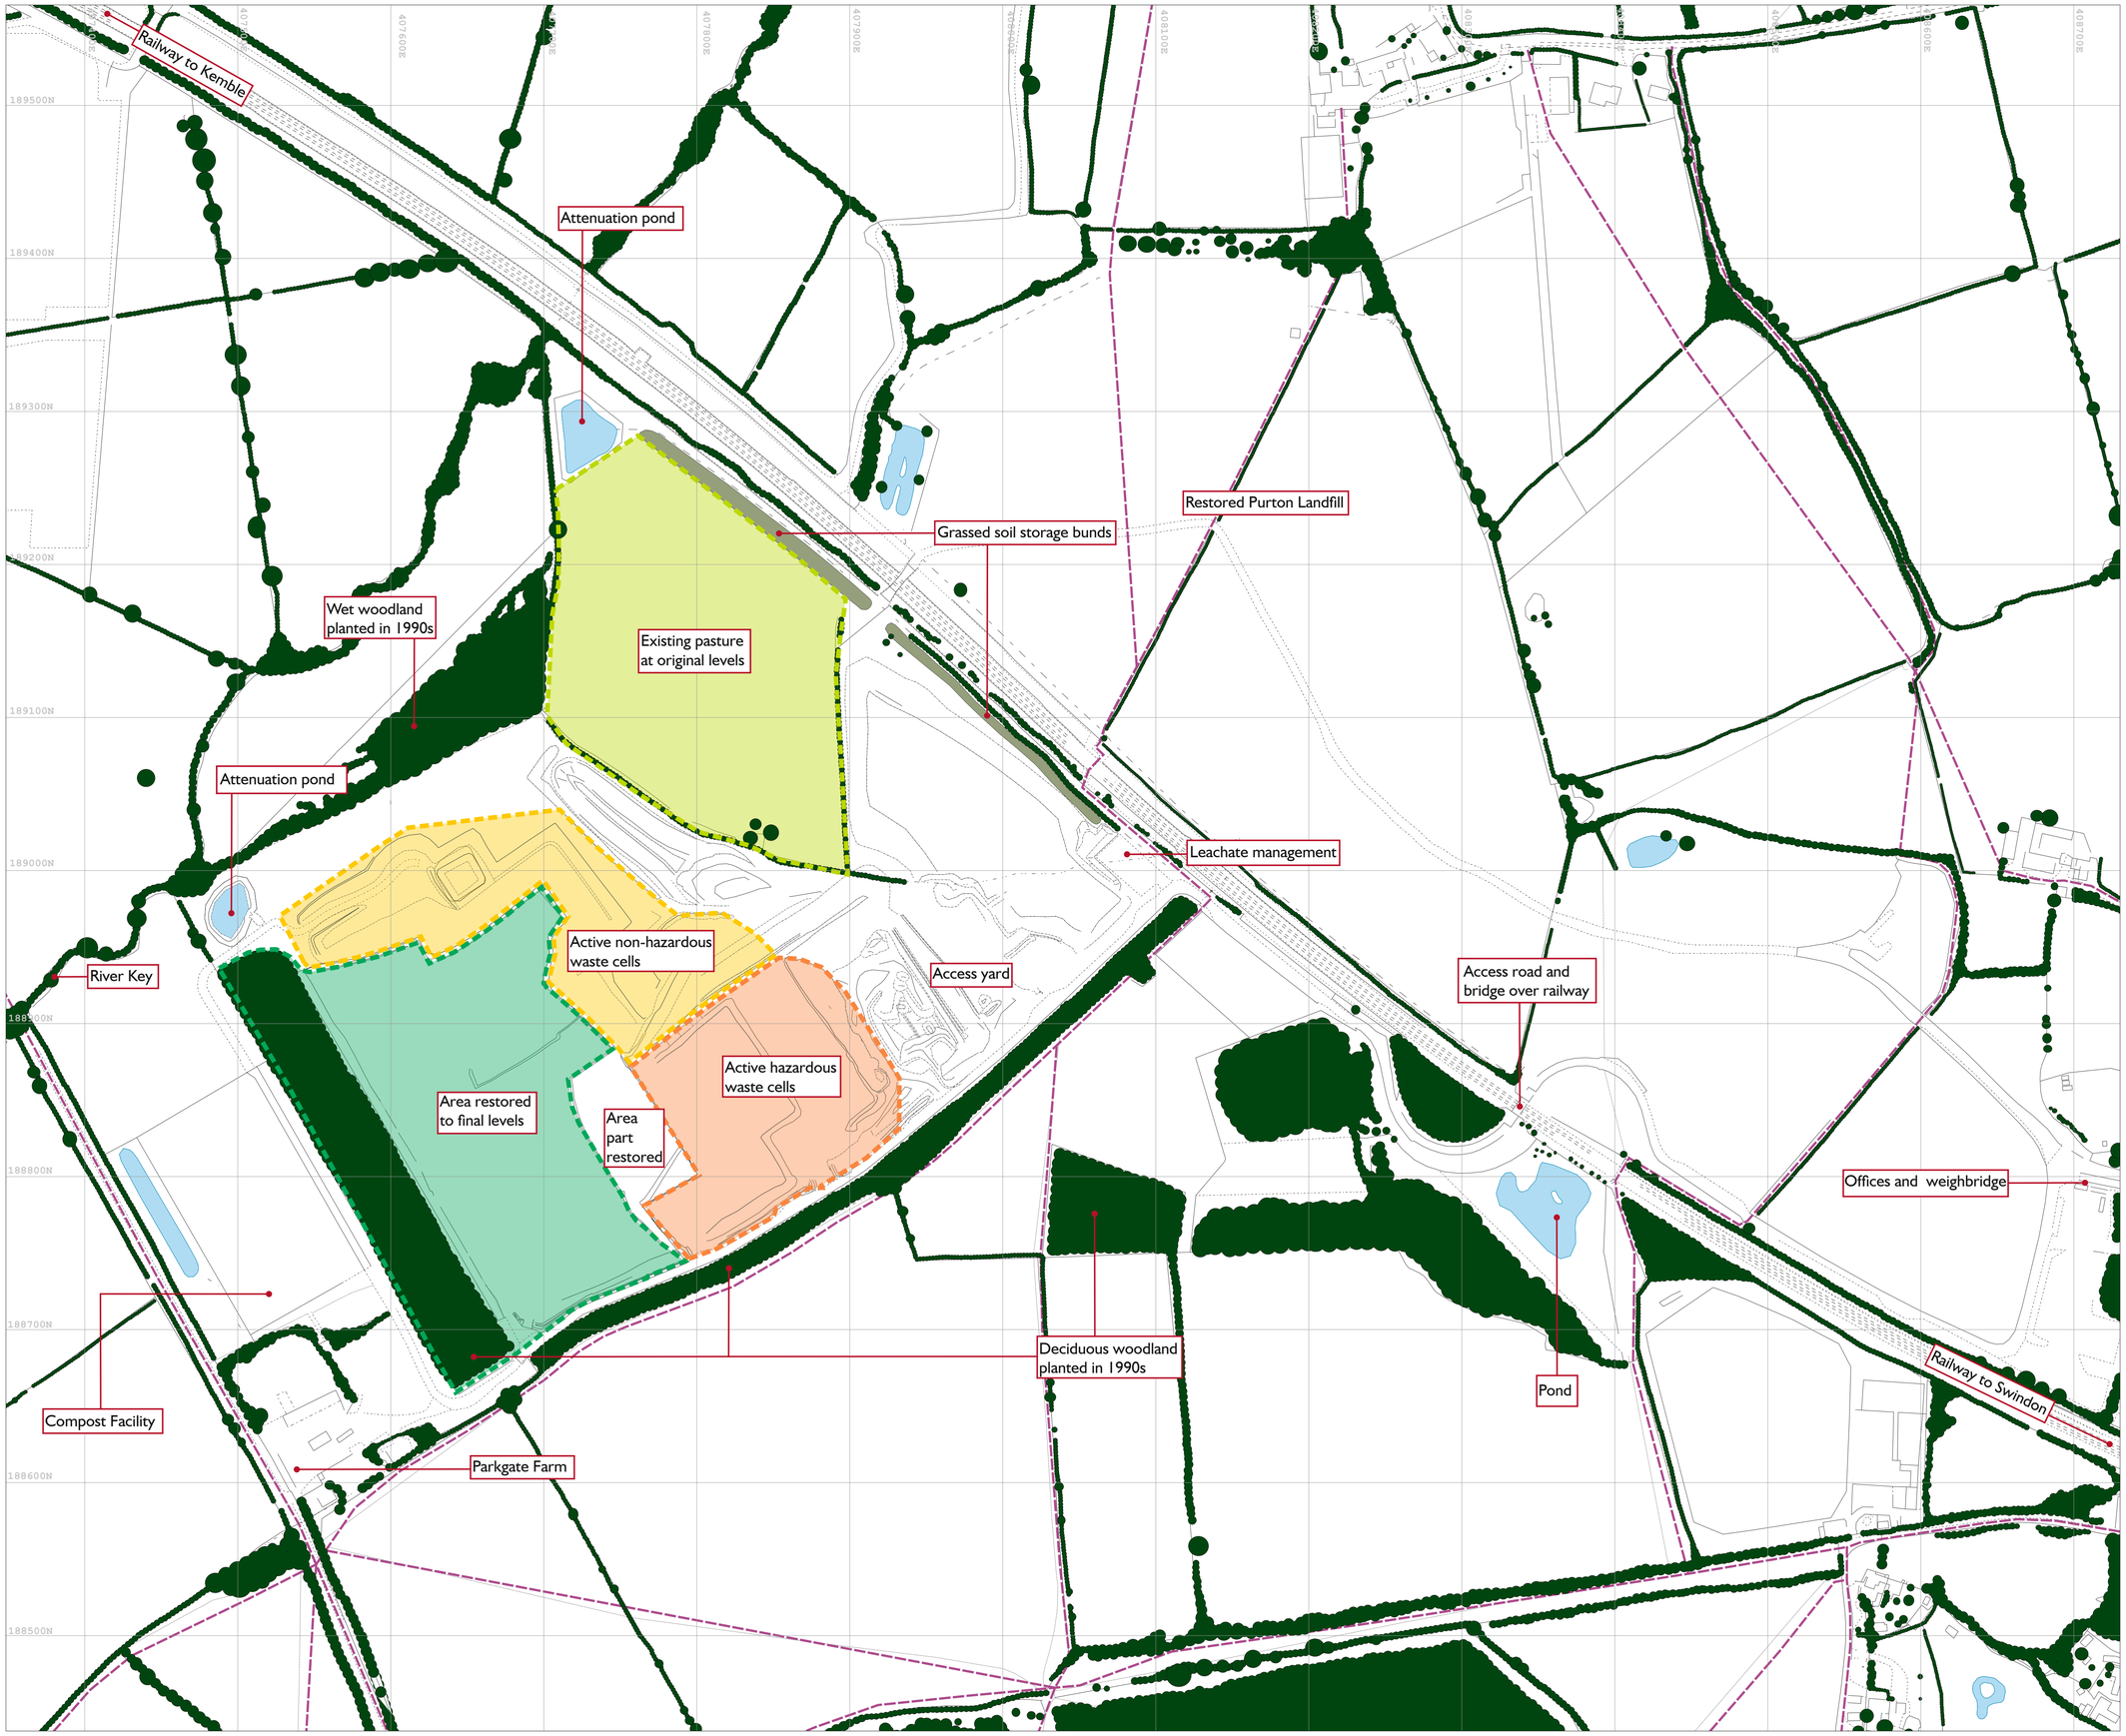

LEGEND

- Existing pasture at original levels
- Area restored to final levels
- Active non-hazardous waste cells
- Active hazardous waste cells
- Tree, hedge and woodland
- Pond
- Grassed soil storage mound
- Public Right of Way

INFORMATION

0m 200m
metres

Ordnance Survey © Crown Copyright. 2022. All Rights Reserved.
Licence No. 0100031673

CLIENT

Hills

ESP
Chartered Surveyors
Chartered Landscape Architects
Environmental Consultants
Health and Safety Consultants

ESP Ltd
The Creative Industries Centre
Glaisher Drive
Wolverhampton
WV10 9TG

Tel: 01902 771311

PROJECT

Parkgate Farm
Section 73 Applications to
Planning Consents N.05.07021 and N.05.07022

TITLE

Existing situation

SCALE	DRAWN BY	DATE
1:2000@ A1	KH	July 2023

DRAWING NUMBER	REV
P11_LAN_002	