

SOUTH-EAST / FRONT ELEVATION

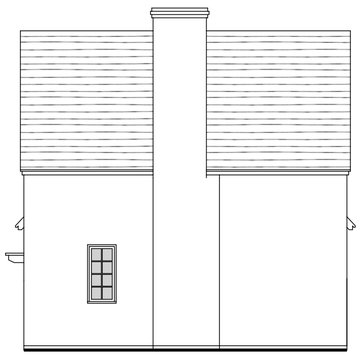

NORTH-EAST / SIDE ELEVATION



NORTH-WEST / REAR ELEVATION



SECTION A - A

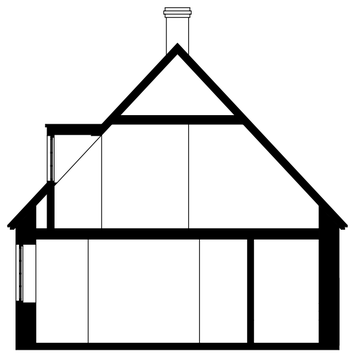

SECTION B - B

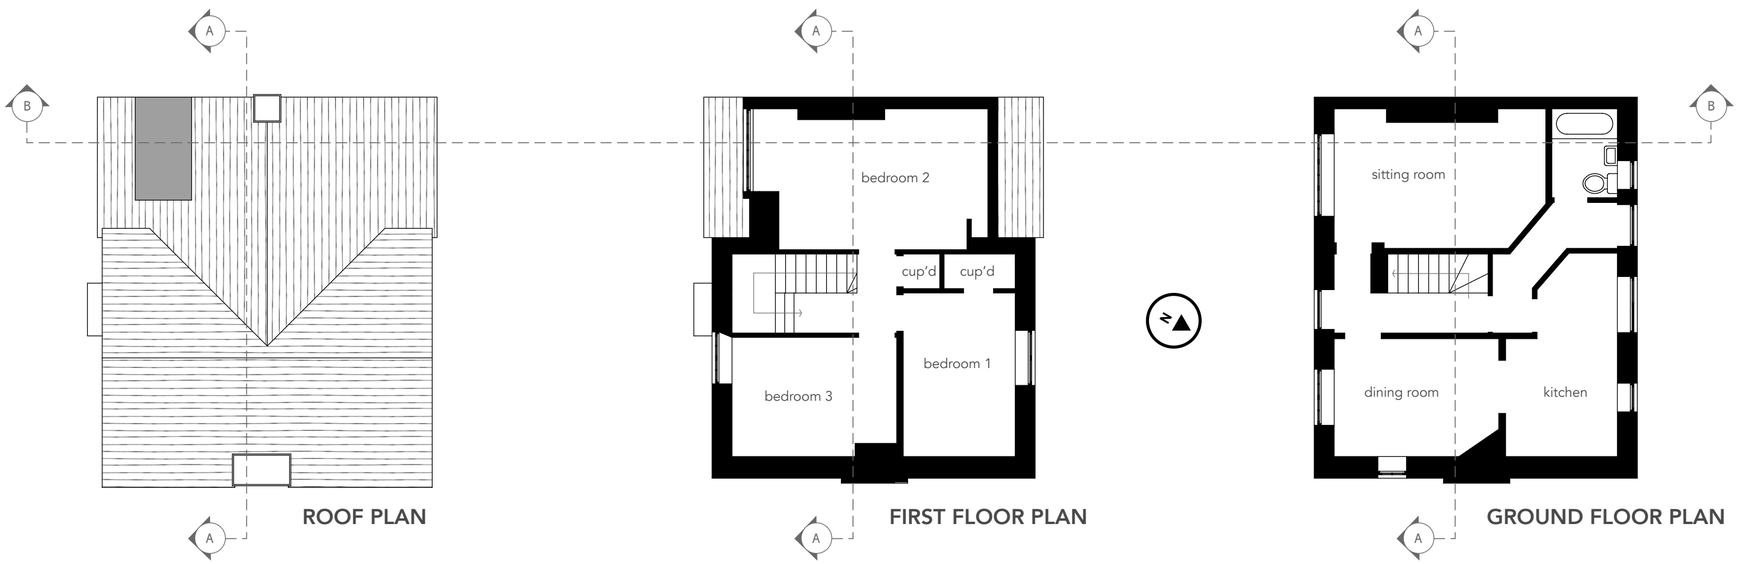


ROOF PLAN

FIRST FLOOR PLAN

GROUND FLOOR PLAN

## EXISTING MATERIALS:

- Double Roman roof tiles
- Roofing felt on dormer window
- Coarse Cotswold stone walls
- white uPVC windows and doors

0 scale 1 : 100 10m

all dimensions to be confirmed on site
all works to be carried out in accordance with current Building Regulations
drawings and design copyright of SE Architecture and may not be copied, altered or reproduced without authority

project:

**32 Easton Town, Sherston. SN16 0LS**

drawing:

**2 : Existing Plans and Elevations**

**1 : 100 on A2**

July 2022

SE Architecture
07814 685519
www.se-architecture.co.uk