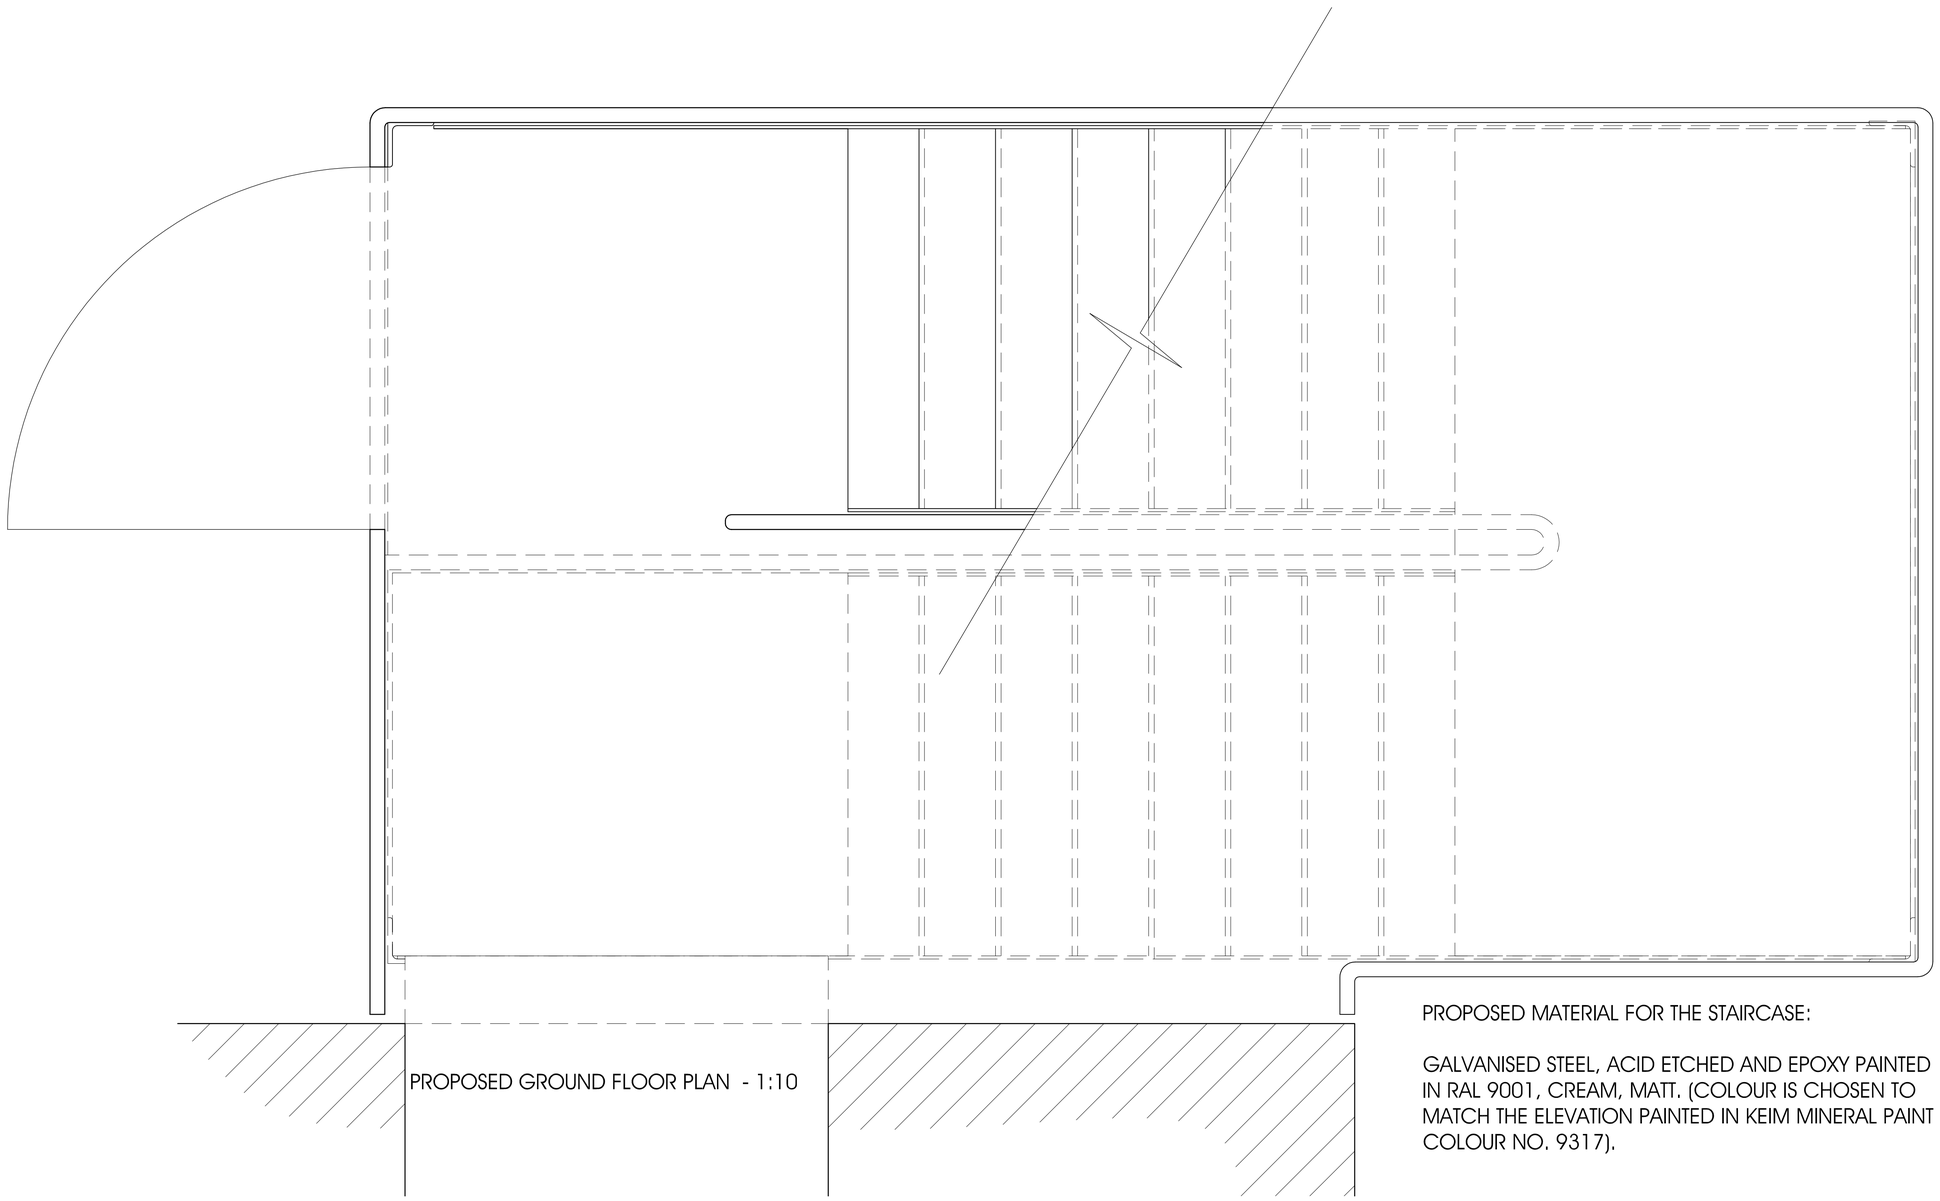

PROPOSED GROUND FLOOR PLAN - 1:10

PROPOSED MATERIAL FOR THE STAIRCASE:

GALVANISED STEEL, ACID ETCHED AND EPOXY PAINTED IN RAL 9001, CREAM, MATT. (COLOUR IS CHOSEN TO MATCH THE ELEVATION PAINTED IN KEIM MINERAL PAINT COLOUR NO. 9317).

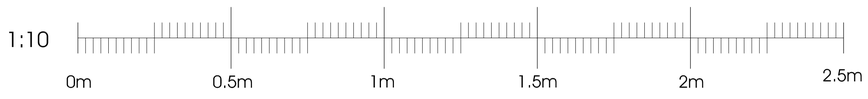

mark lovell
DESIGN ENGINEERS
6 HIGH STREET, DEVIZES,
WILTSHIRE, SN10 1AT.
TEL: 01380 724 213
FAX: 01380 721 753
WEB: www.mldb.co.uk

client: WILTSHIRE COUNCIL

project: SILVERWOOD SCHOOL, ROWDE

job no.–drg. no.: 3637 - PR - 001-G

drg. title: PROPOSED GROUND FLOOR PLAN

scale: AS SHOWN @ A1

drawn by: JG

date: JULY 2023

checked: ML

approved: ML

notes:

A - 24/08/2023 - ISSUED FOR CLIENTS COMMENT ONLY
PL - 31.08.2023. - ISSUED FOR LISTED BUILDING CONSENT ONLY

A PL