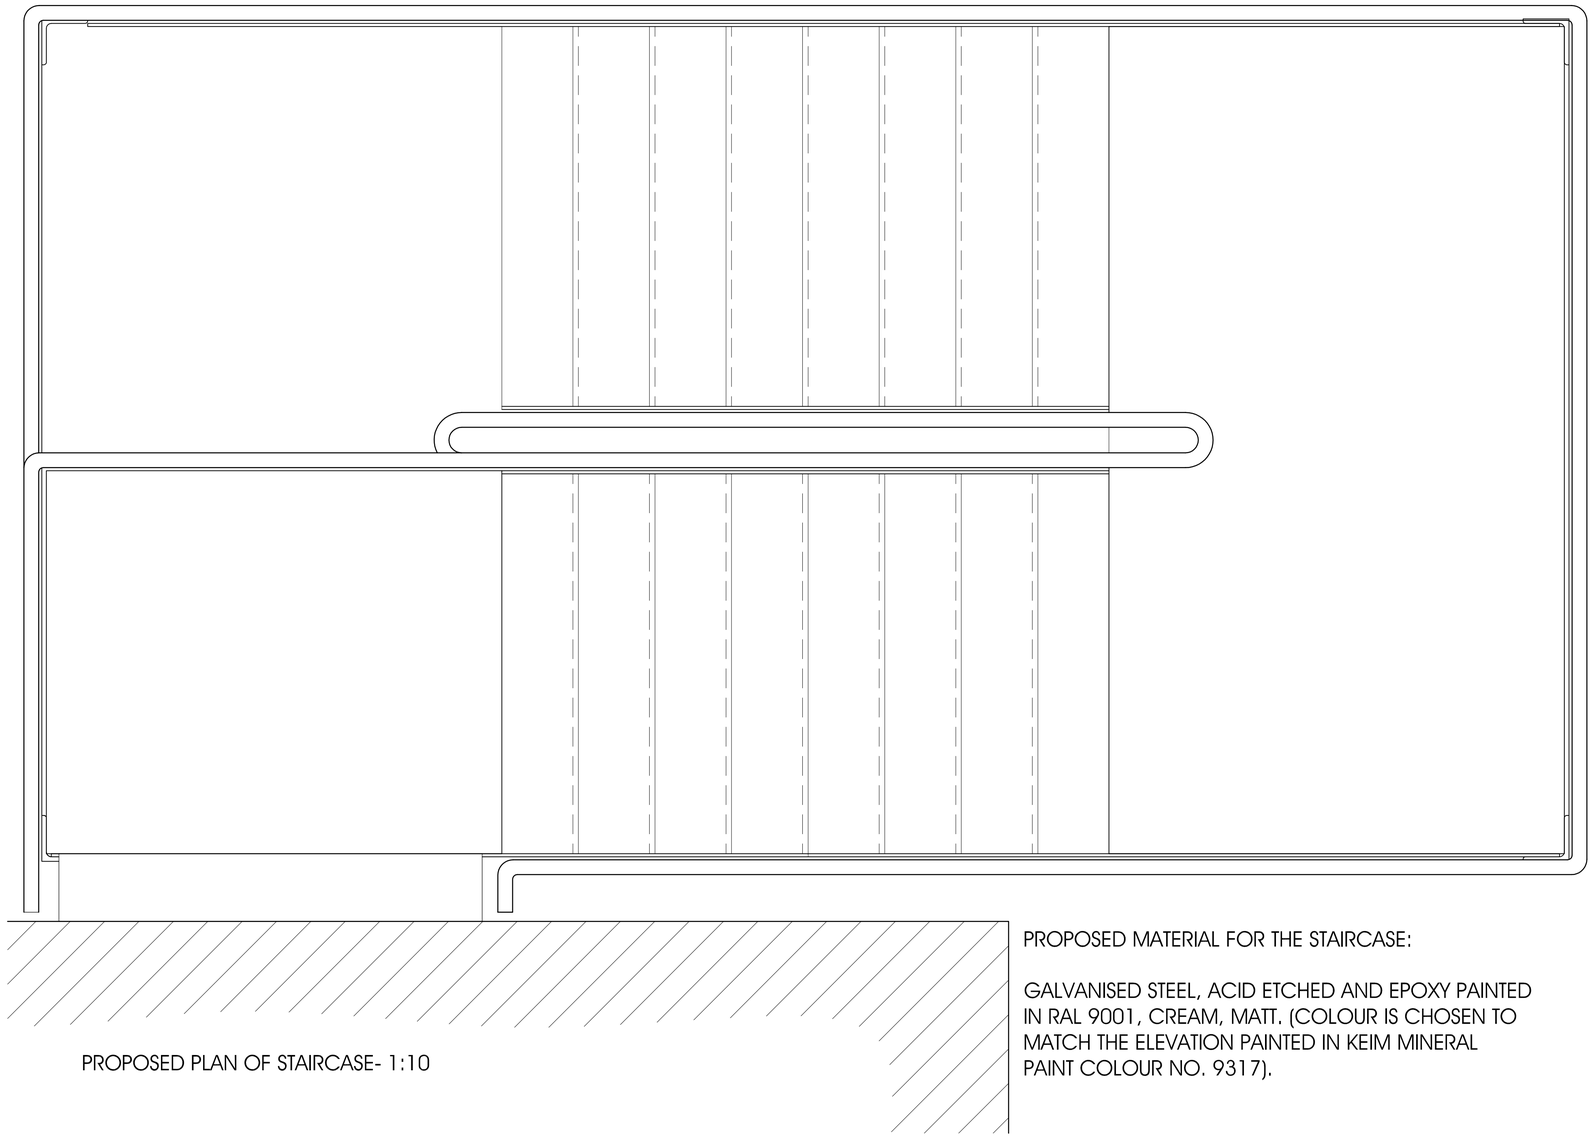

PROPOSED PLAN OF STAIRCASE- 1:10

PROPOSED MATERIAL FOR THE STAIRCASE:

GALVANISED STEEL, ACID ETCHED AND EPOXY PAINTED IN RAL 9001, CREAM, MATT. (COLOUR IS CHOSEN TO MATCH THE ELEVATION PAINTED IN KEIM MINERAL PAINT COLOUR NO. 9317).

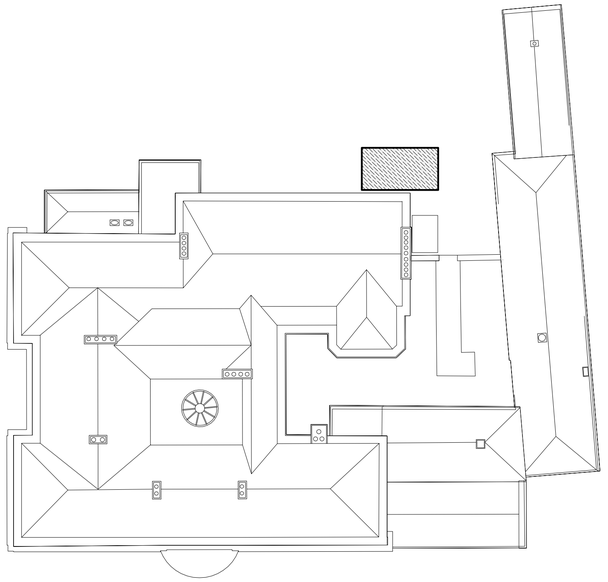

PROPOSED SITE PLAN - 1:200

1:10

0m 0.5m 1m 1.5m 2m 2.5m

1:200

0m 10m 20m 30m 40m 50m

mark lovell
DESIGN ENGINEERS

6 HIGH STREET, DEVIZES,
WILTSHIRE, SN10 1AT.
TEL: 01380 724 213
FAX: 01380 721 753
WEB: www.mlde.co.uk

client: WILTSHIRE COUNCIL

project: SILVERWOOD SCHOOL, ROWDE

job no.–drg. no.: 3637 - PR - 001 - T

drg. title: PROPOSED FLOOR PLAN AND SITE PLAN

scale: AS SHOWN @ A1

drawn by: JG

date: JULY 2023

checked: ML

approved: ML

notes:

A - 21/08/2023 - ISSUED FOR CLIENTS COMMENT ONLY
PL - 31.08.2023. - ISSUED FOR LISTED BUILDING CONSENT ONLY

A | PL