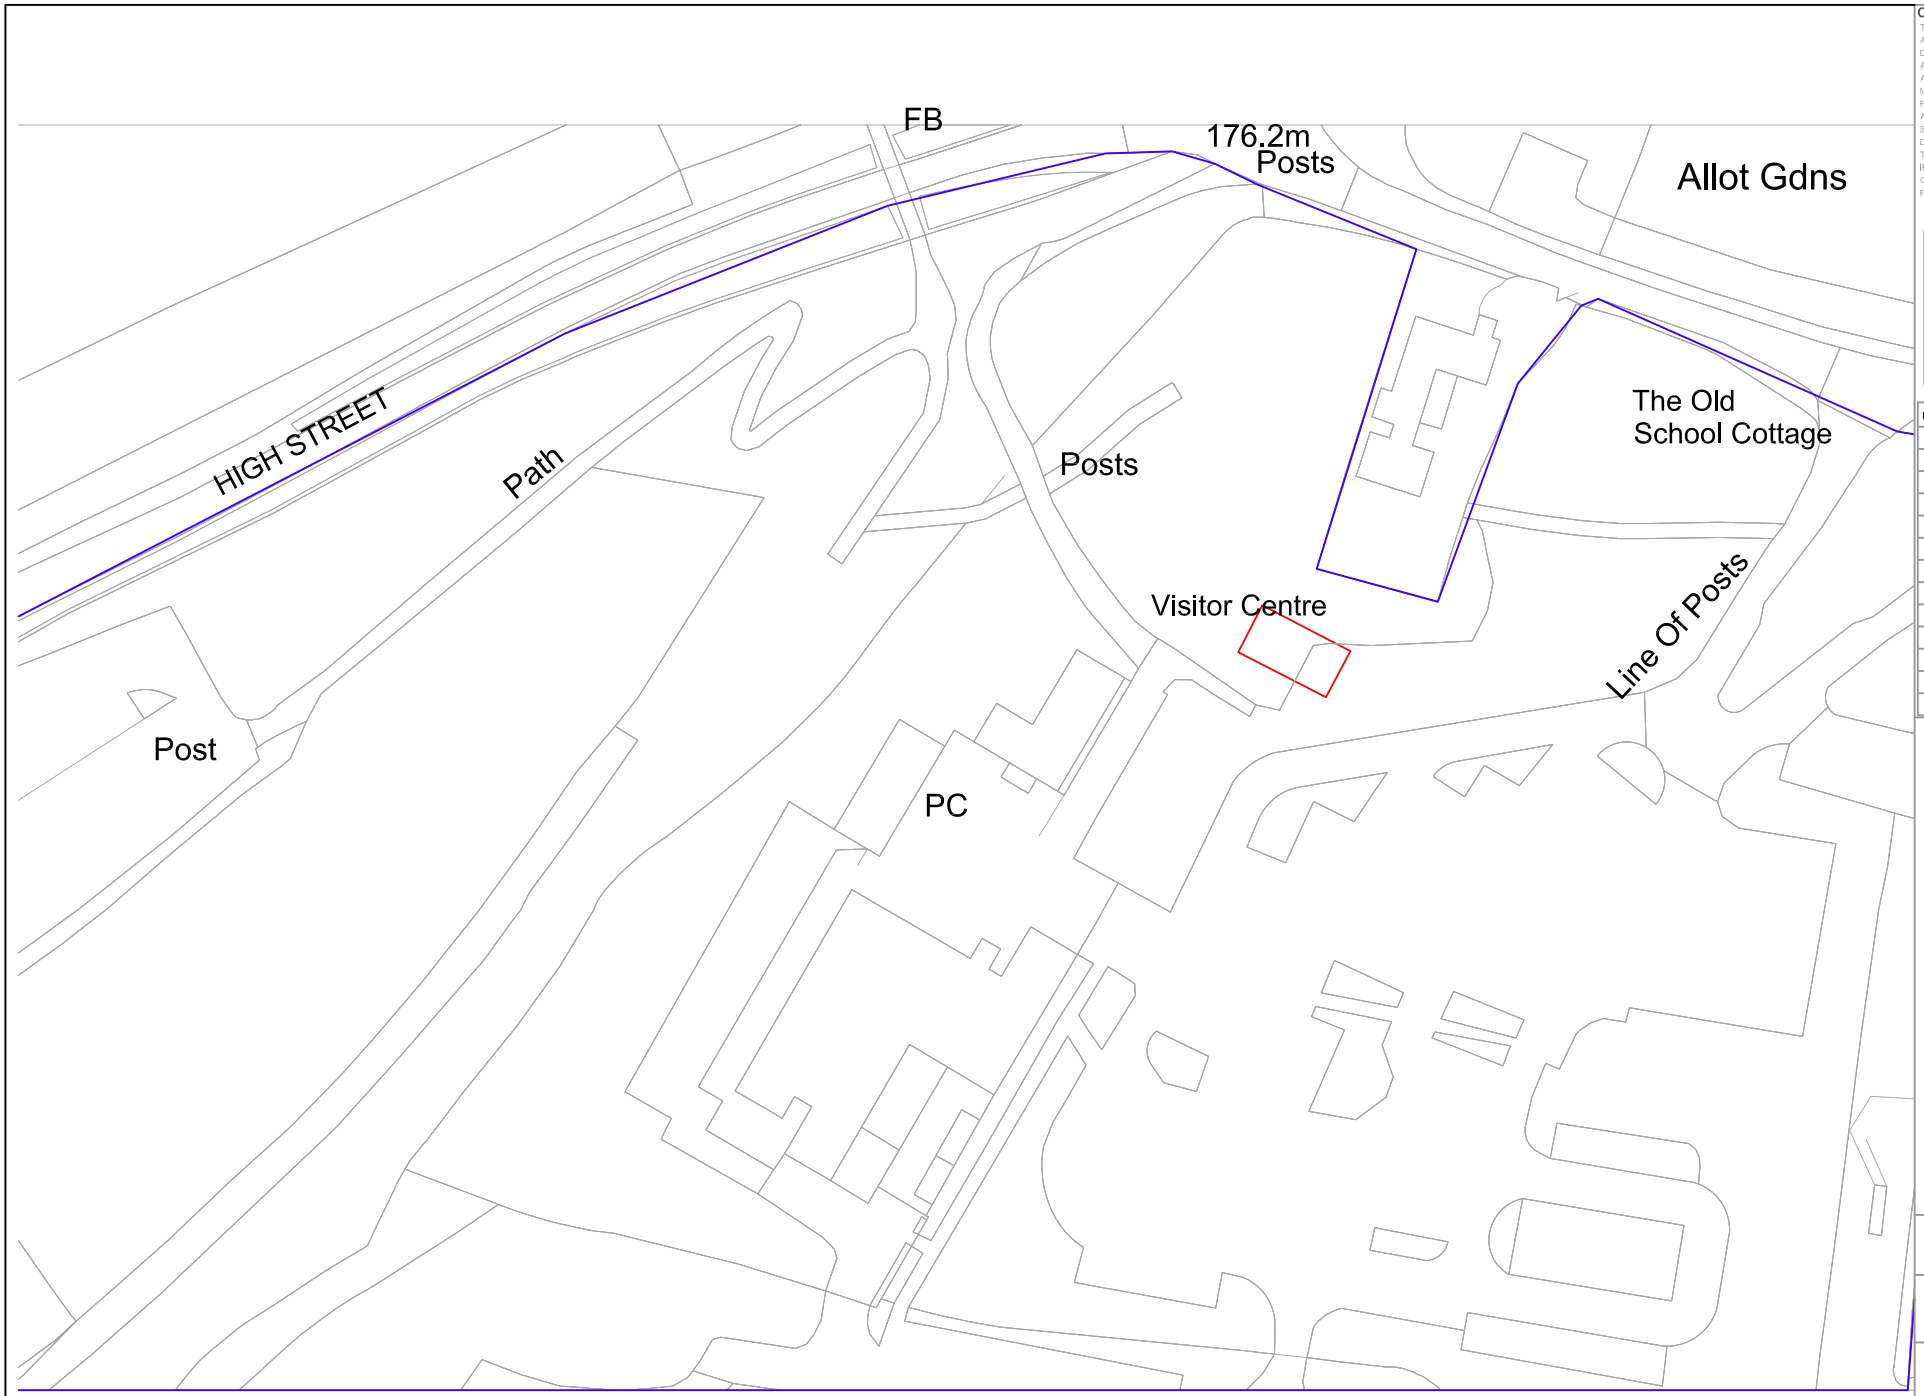

COPYRIGHT © H-B Designs Ltd
THIS DRAWING SHOULD NOT BE USED TO CALCULATE AREAS FOR THE PURPOSES OF VALUATION.
DO NOT SCALE FROM THIS DRAWING.
ALL DIMENSIONS ARE IN MM.
ALL DIMENSIONS TO BE CHECKED BY MANUFACTURING & SUCH DIMENSIONS TO BE THEIR RESPONSIBILITY.
ALL WORK MUST COMPLY WITH RELEVANT BRITISH STANDARDS & BUILDING REGULATIONS.
DRAWING ERRORS AND OMISSIONS TO BE REPORTED TO H-B DESIGNS.
IF THERE IS ANY CONFLICTING INFORMATION OR CONFUSION IN ANY ITEM, QUERY BEFORE PROCEEDING.

H-B DESIGNS
www.hbdesigns.co.uk
team@hbdesigns.co.uk
tel. 01380 840 819

REV	BY	DESCRIPTION	DATE
-	-	-	dd/mm/yyyy

DRAWINGS NOTES

N

ReQuestAPlan
Map number: TQRQM23227143751113

10 m 50 m 100 m

PROJECT
Stourhead Accessibility Hub

CLIENT
Stourhead National Trust

TITLE
Location Plan

DRAWN BY	CHECKED BY	DATE
OS	THB	15.08.2023

SCALE (@A4)	PROJECT NUMBER
1:1250	276NTSH

JOB N° / DRG N° / SHEET / REV
276NTSH_HB_00_ZZ_DR_A_0000