WINDOWS & DOORS

Windows/doors shown in grey are proposed for replacement - refer to P14-P18 for details.

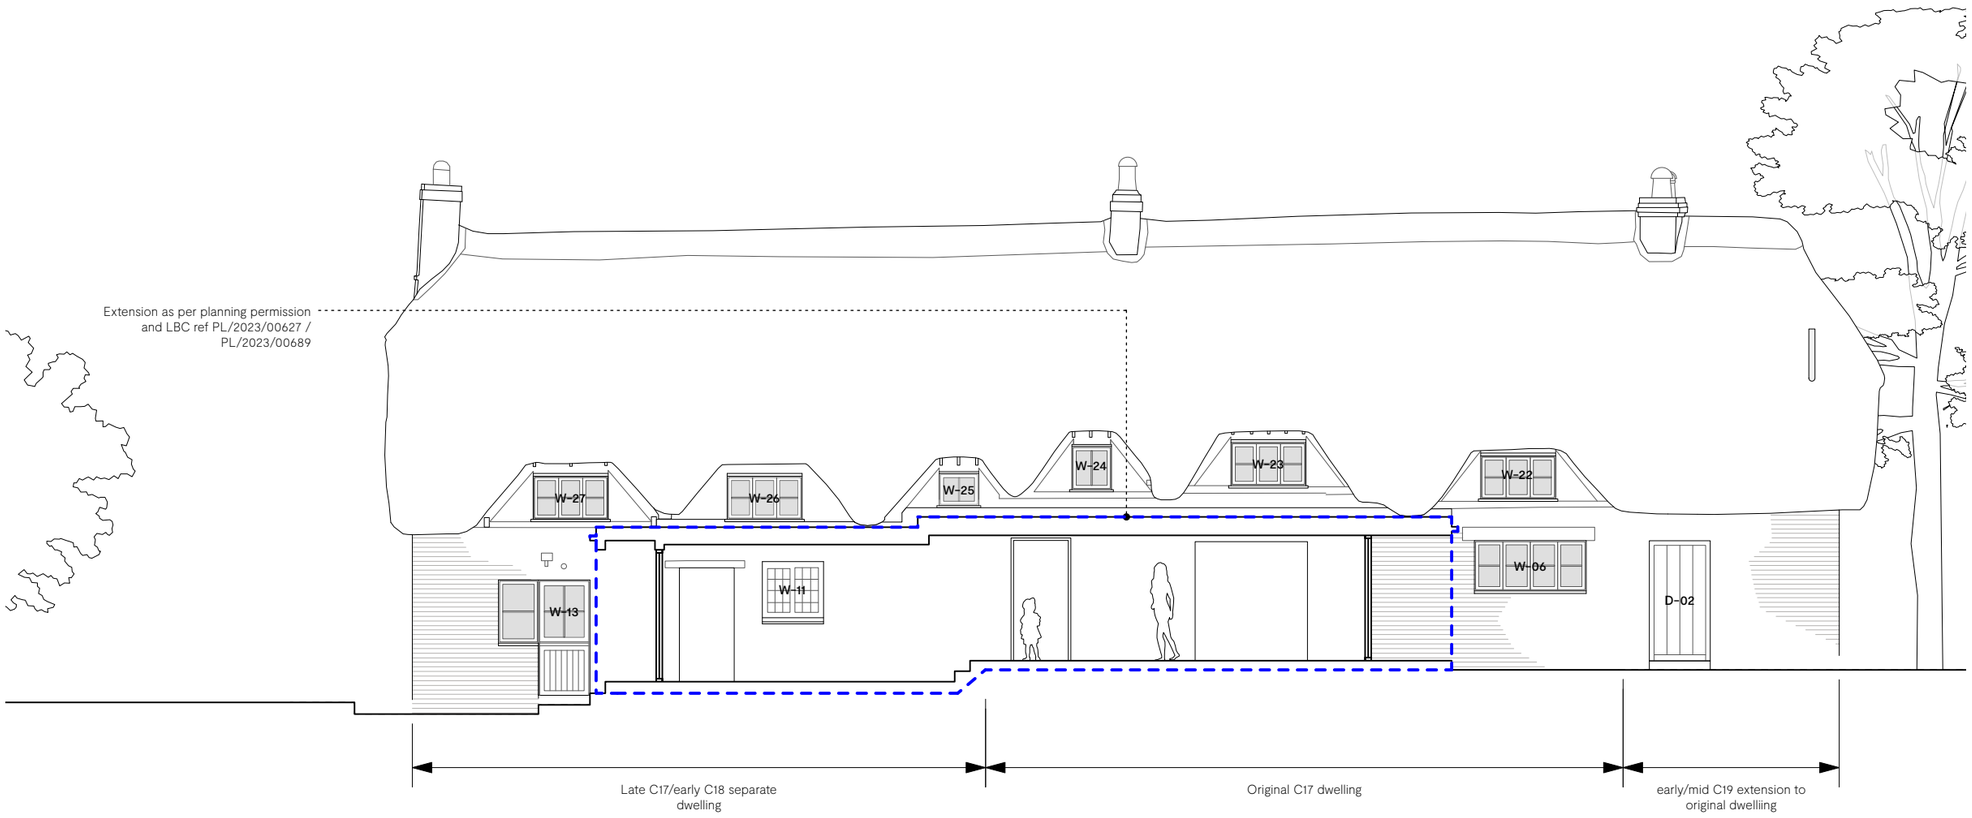

0 5 10 M

1:100

PLANNING & LISTED BUILDING CONSENT Notes

A. All Drawings to be read in conjunction with supporting Design & Heritage Statement
B. Do not scale from this drawing use figured dimensions only. All dimensions are to be checked on site.
C. Contractor to report any discrepancies, drawing errors and omissions to Chalk Architects immediately
D. All structural elements to Structural Engineer's details and specifications
E. All work subject to Listed Building Consents & Planning Approval including conditions issued by Local Planning Authority
F. All work to comply with guidance within relevant UK Building Regulations Approved Documents
G. All work subject to the Party Wall Act etc 1996.

HERITAGE & CONSERVATION Notes

A. No historic fabric to be removed or altered unless otherwise stated. If in doubt, please contact Chalk Architects or the Local Authority Conservation Officer
B. All historic lath & plaster work to be retained and reconsolidated unless otherwise stated
C. Windows. All existing windows and ironomgery to be retained unless otherwise stated. Existing windows to be draughtproofed and redecorated with minimal 'spot' repairs to timber

Revision: Date: Reason:

RS3 - PLANNING & LBC

Apple Tree Cottage [SN8 3SR] **22-07-P11**

Rear Elevation - Proposed

Scale:	Paper size:	Date:	Drawn by:	Checked by
1:100	A3	05/09/2023	AM	JM

Chalk.

Chartered Practice No.20035647 www.chalkarchitects.co.uk hello@chalkarchitects.co.uk © 2023. All Rights Reserved