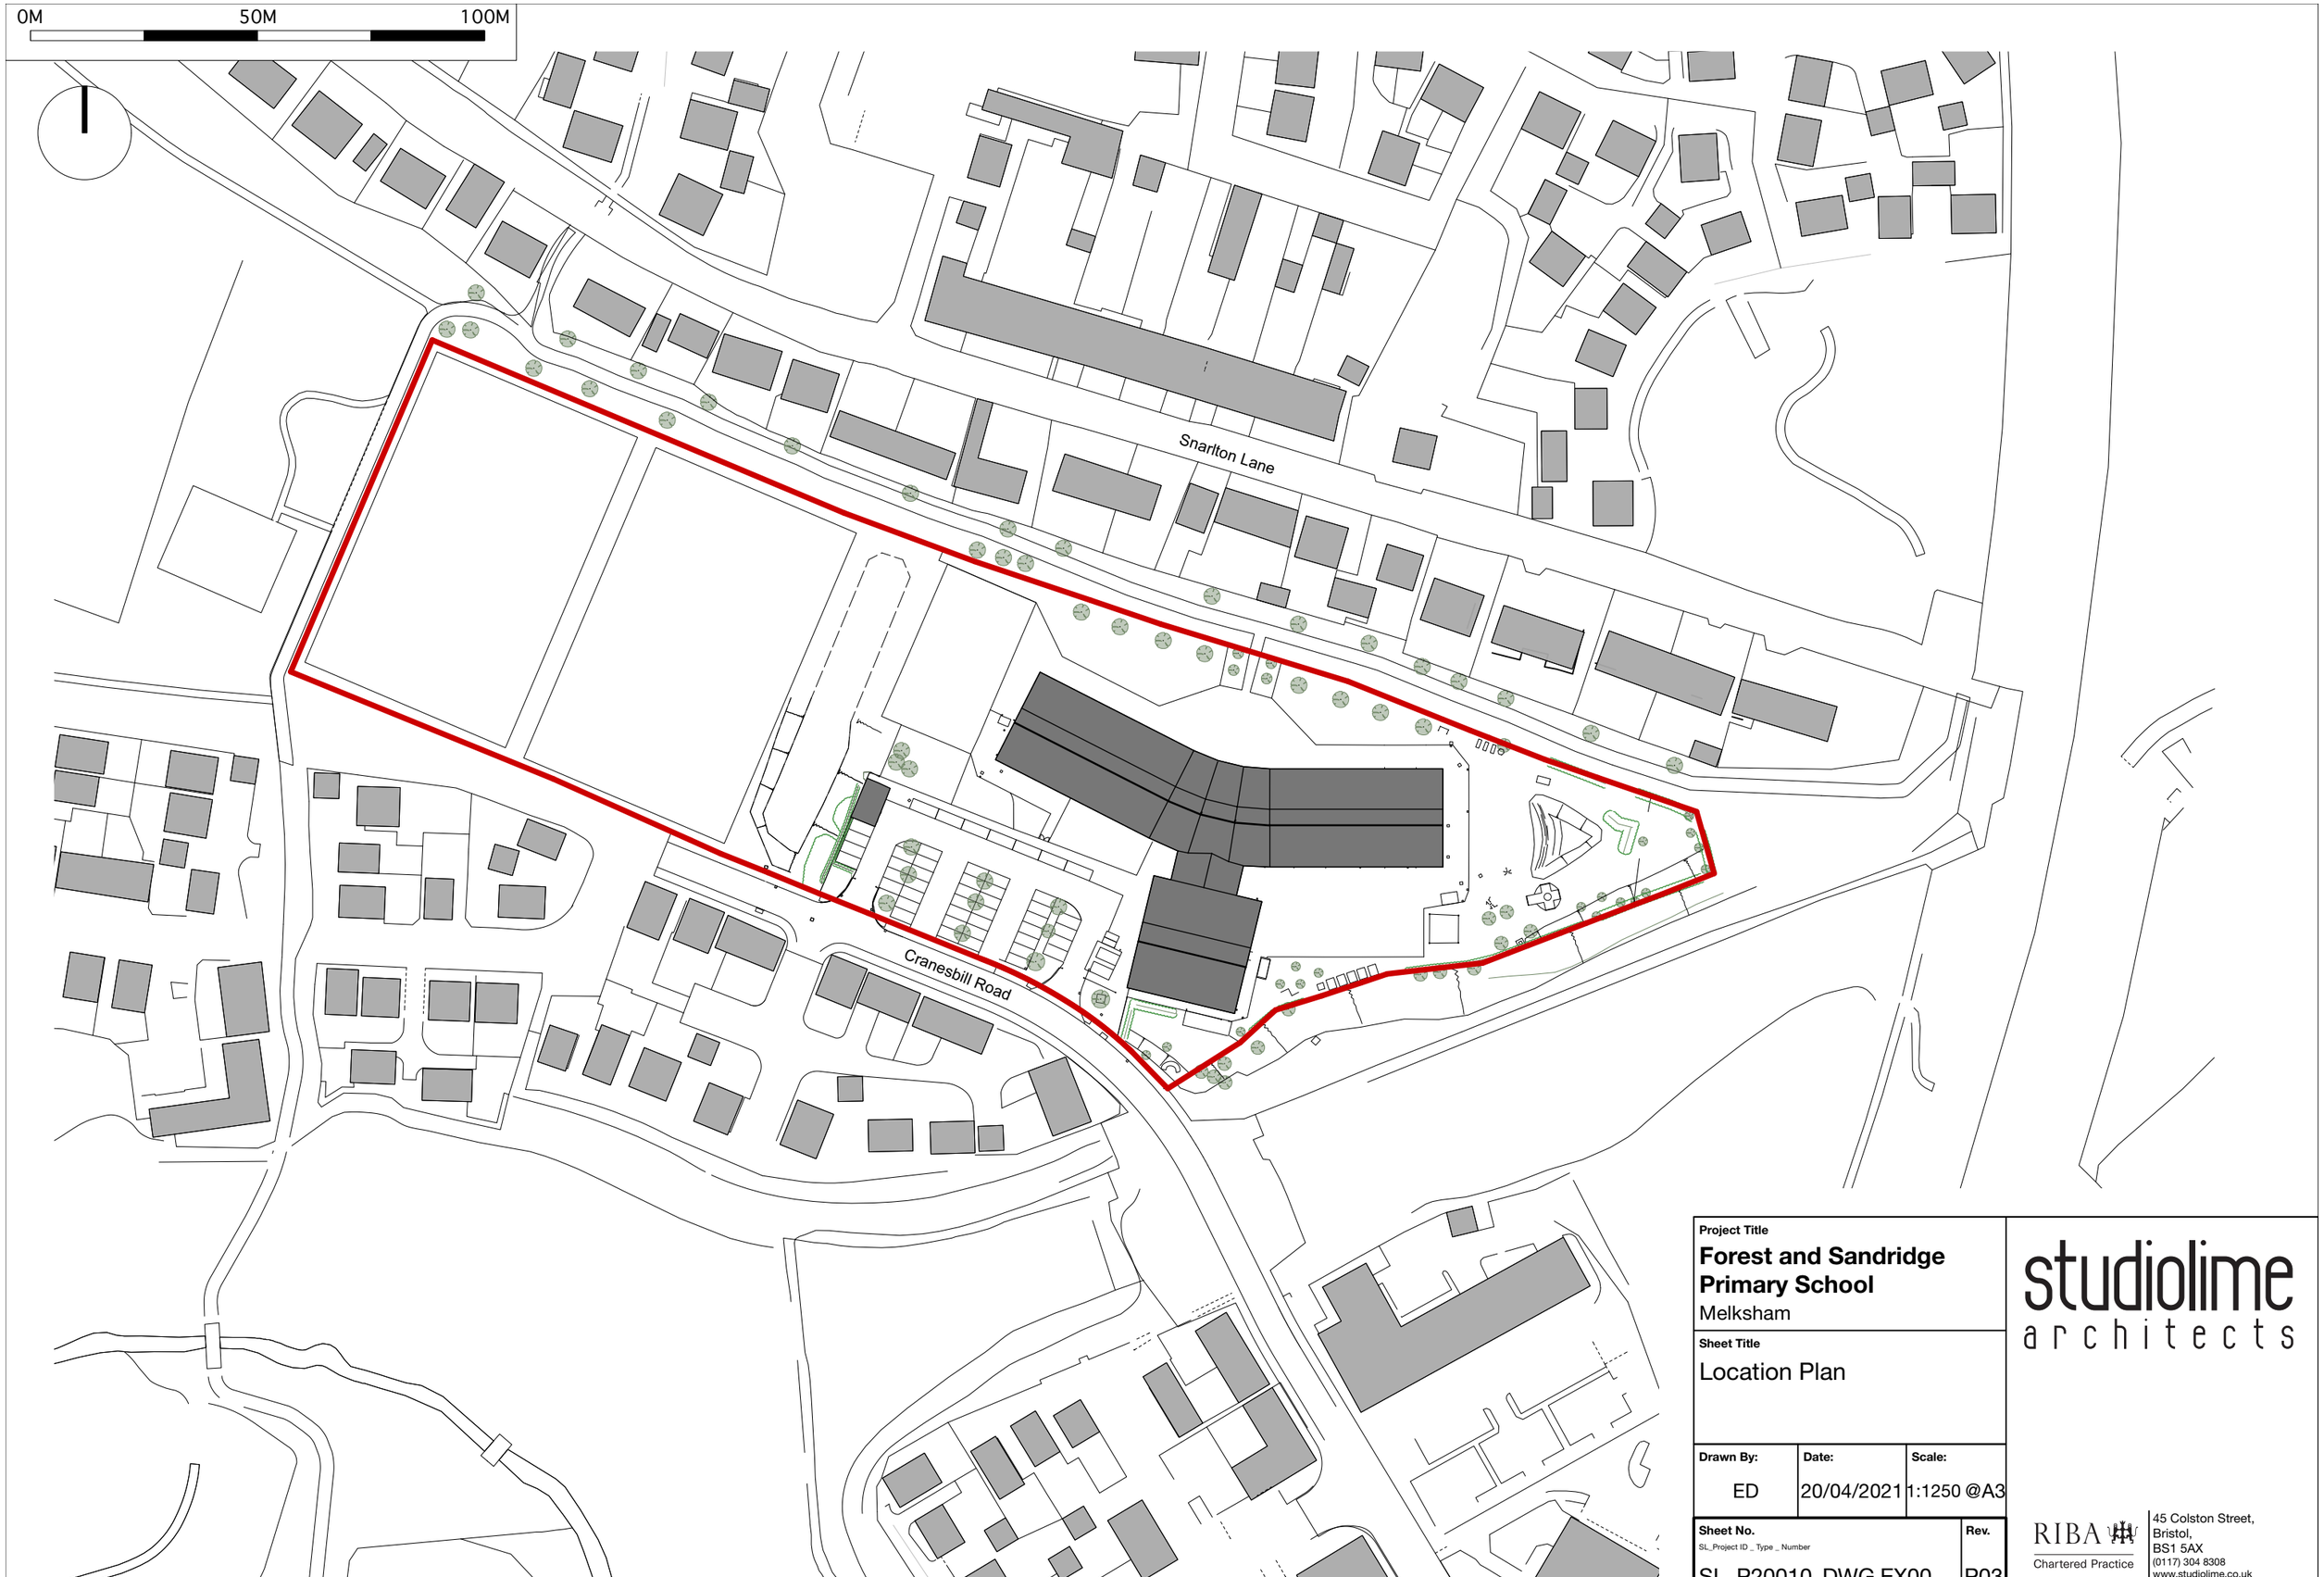

Project Title

Forest and Sandridge Primary School

Melksham

Sheet Title

Location Plan

Drawn By:	Date:	Scale:
ED	20/04/2021	1:1250 @A3

Sheet No.	Rev.
SL_Project ID _ Type _ Number SL_P20010_DWG_EX00	P03

studiolime architects

RIBA Chartered Practice

45 Colston Street,
Bristol,
BS1 5AX
(0117) 304 8308
www.studiolime.co.uk

© This drawing is copyright and owned by Studio Lime Ltd.